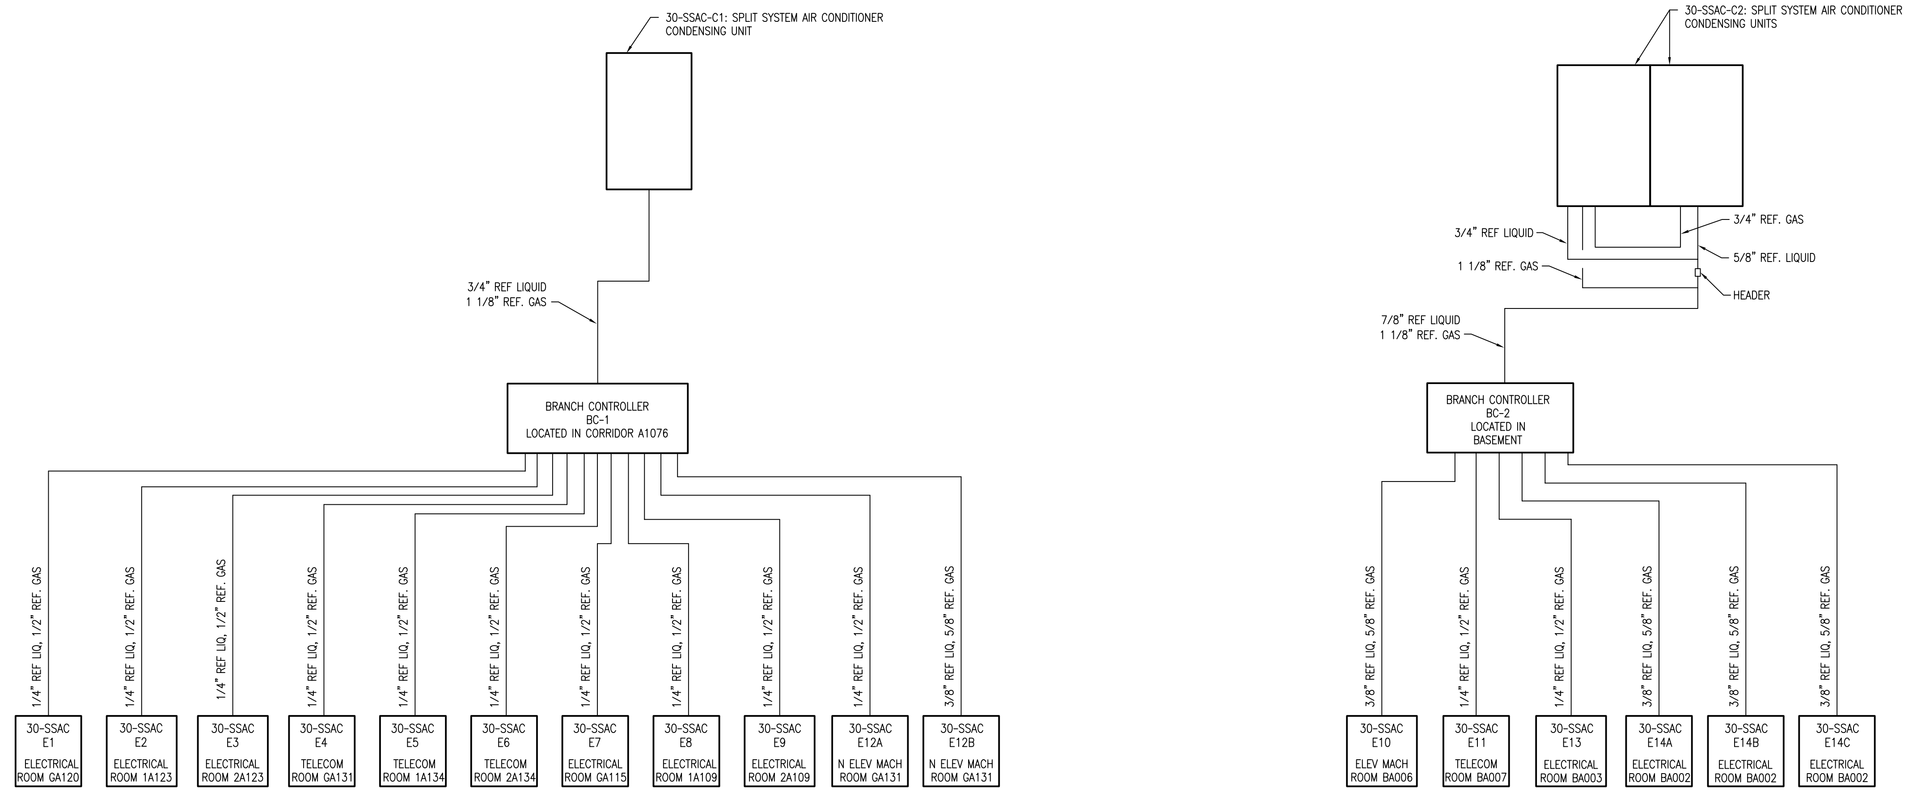

1 Split System Air Conditioners Piping Diagram
SCALE: NTS

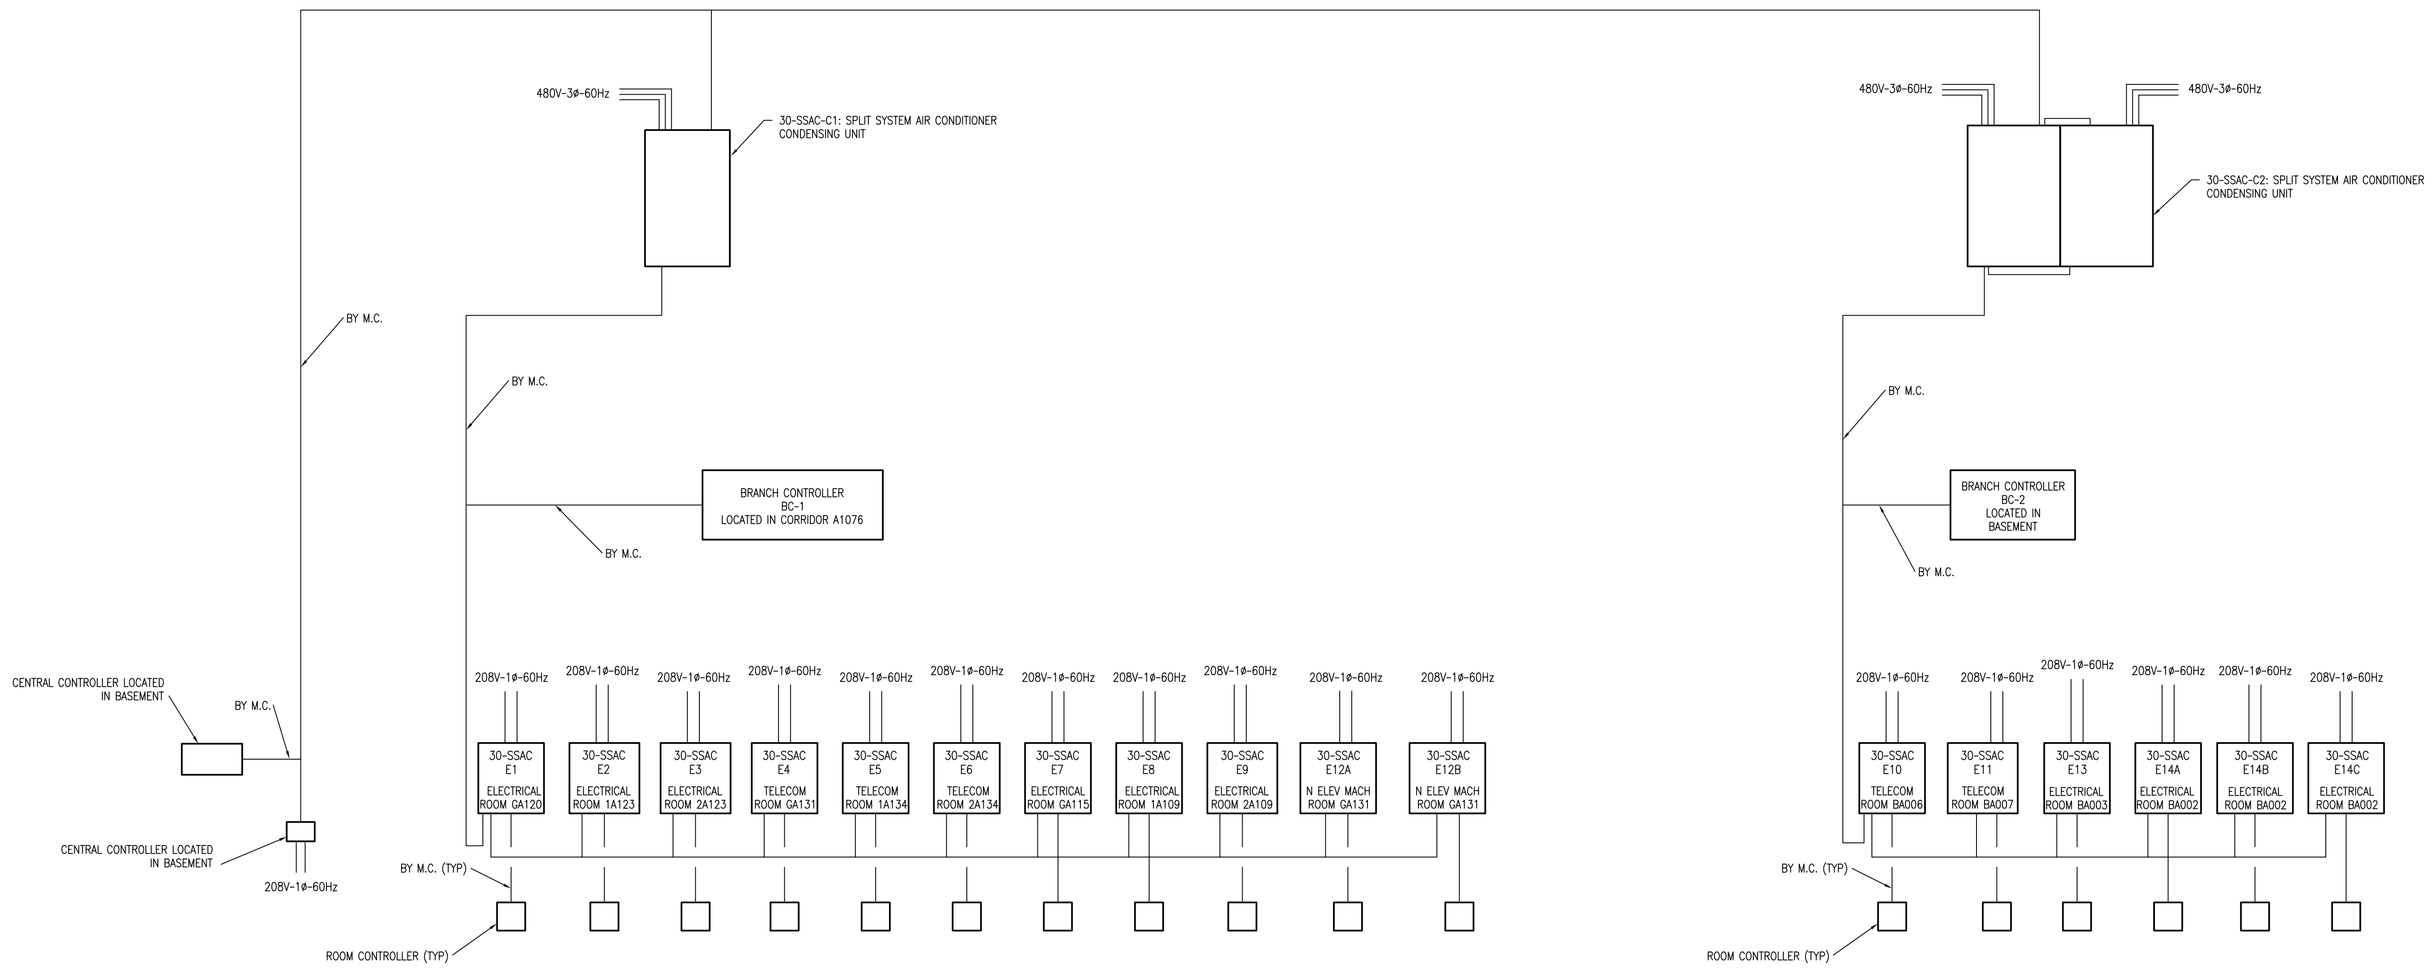

2 Split System Air Conditioners Wiring Diagram
SCALE: NTS

FOR CONSTRUCTION
FULLY SPRINKLERED

Revisions:	Date

CONSULTANTS:

HDR Architecture, Inc.
1101 King Street | Suite 400 | Alexandria, Virginia 22314-2944 | 703.518.8500

ARCHITECT/ENGINEERS:

ARCHITECTURE ENGINEERING INTERIOR DESIGN DESIGN/BUILD
ASTORINO
227 Fort Pitt Boulevard Pittsburgh Pennsylvania 15222
TEL 412 765 3700 FAX 412 765 3711 www.astorino.com

Drawing Title: **HVAC SPLIT SYSTEM DIAGRAMS**
Approved: Project Director

Project Title: **VA CARES CONSOLIDATION VAMC, PITTSBURGH, PA RESEARCH OFFICE BLDG.**
Location: **VAPHS UNIVERSITY DRIVE**
Date: **08-18-10** Checked: **JS** Drawn: **RAN**

Project Number: **646CA2500R**
Building Number: **30**
Drawing Number: **MH7-105**
Dwg. . of

Office of Facilities Management
Department of Veterans Affairs

VA FORM 08-6231, OCT 1978