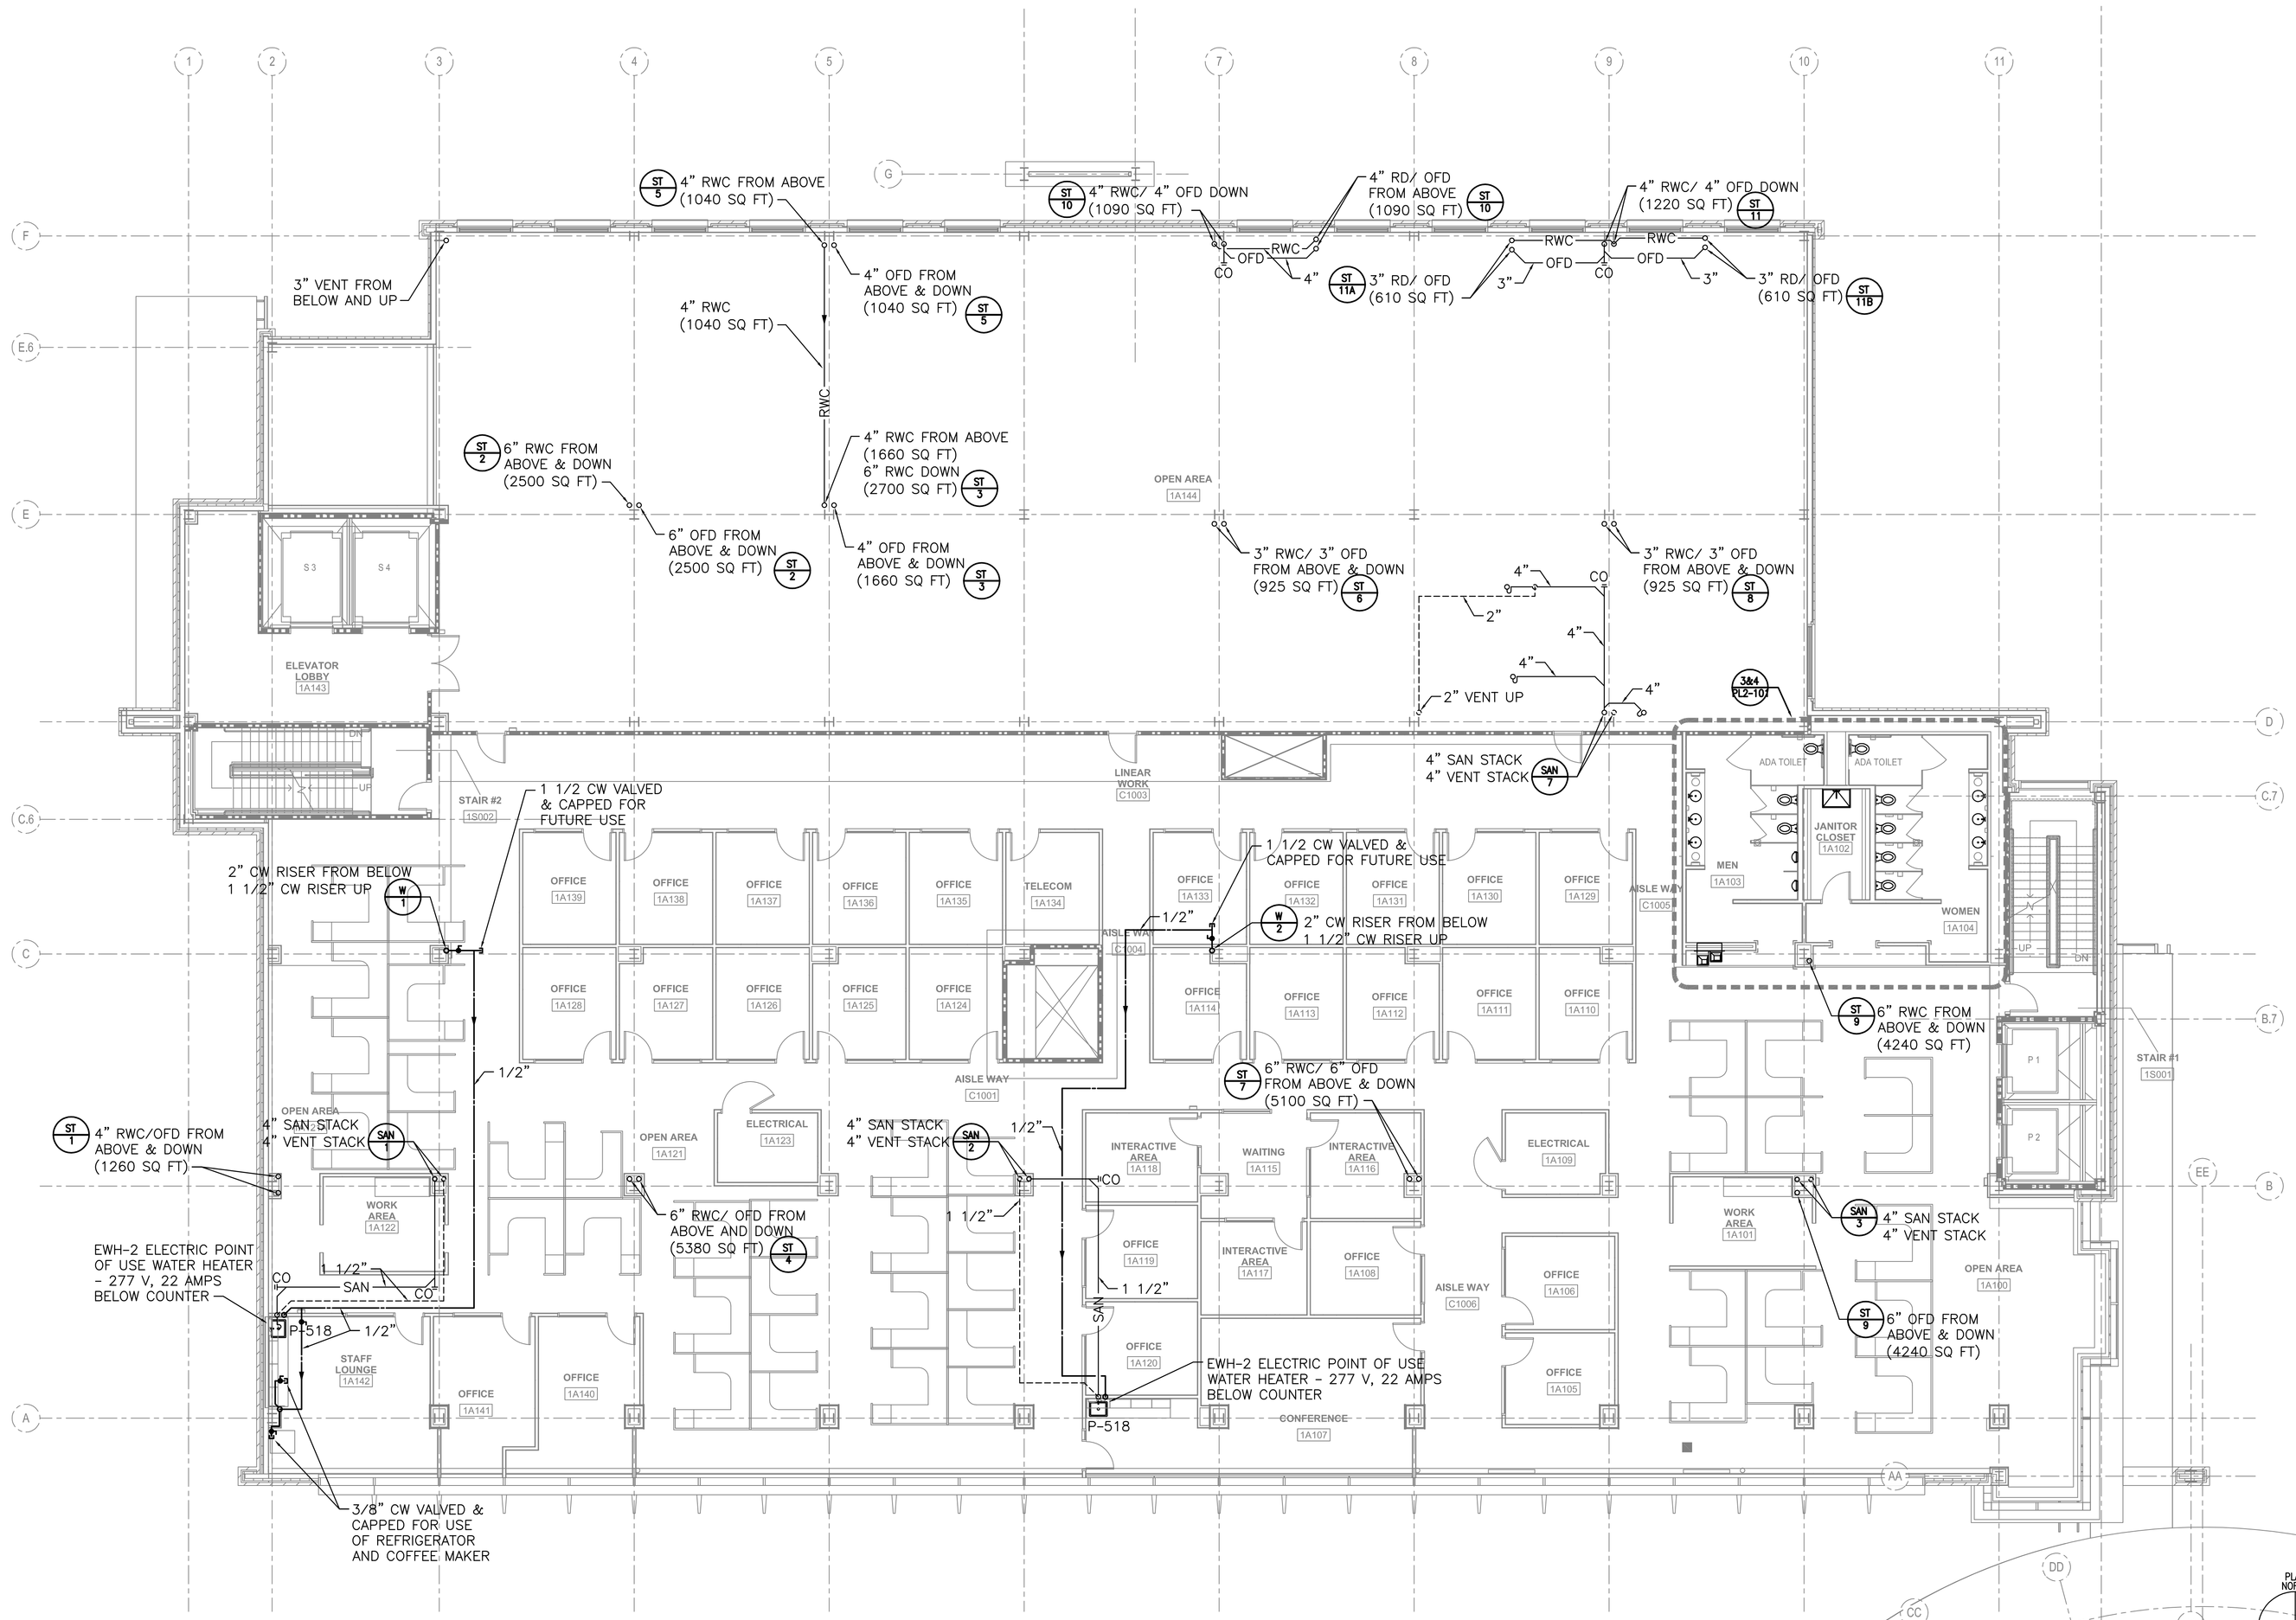

1 First Floor Plan - Plumbing

SCALE: 1/8"=1'-0"

EL. 1180' - 2.625"

FOR CONSTRUCTION
FULLY SPRINKLERED

Revisions:	Date

CONSULTANTS:

HDR

HDR Architecture, Inc.

1101 King Street | Suite 400 | Alexandria, Virginia 22314-2944 | 703.518.8500

ARCHITECT/ENGINEERS:

ARCHITECTURE
ENGINEERING
INTERIOR DESIGN
DESIGN/BUILD

ASTORINO

327 Fort Pitt Boulevard Pittsburgh Pennsylvania 15222
TEL 412 765 3700 FAX 412 765 3711 www.astorino.com

Drawing Title: **First Floor Plan Plumbing**

Approved: Project Director

Project Title: **VA CARES CONSOLIDATION VAMC, PITTSBURGH, PA RESEARCH OFFICE BLDG.**

Project Number: **646CA2500R**

Building Number: **30**

Location: **VAPHS UNIVERSITY DRIVE**

Date: **08-18-10** | Checked: **MGR** | Drawn: **BMG**

Drawing Number: **PL1-121**

Dwg. -- of --

Office of Facilities Management

Department of Veterans Affairs

VA FORM 08-6231, OCT 1978

P:\Project\200545250\CAD\UNIVERSITY DRIVE\Research Office Building\Plumbing\PL1-121.dwg MREFT 06/24/10 ; 13:30:26