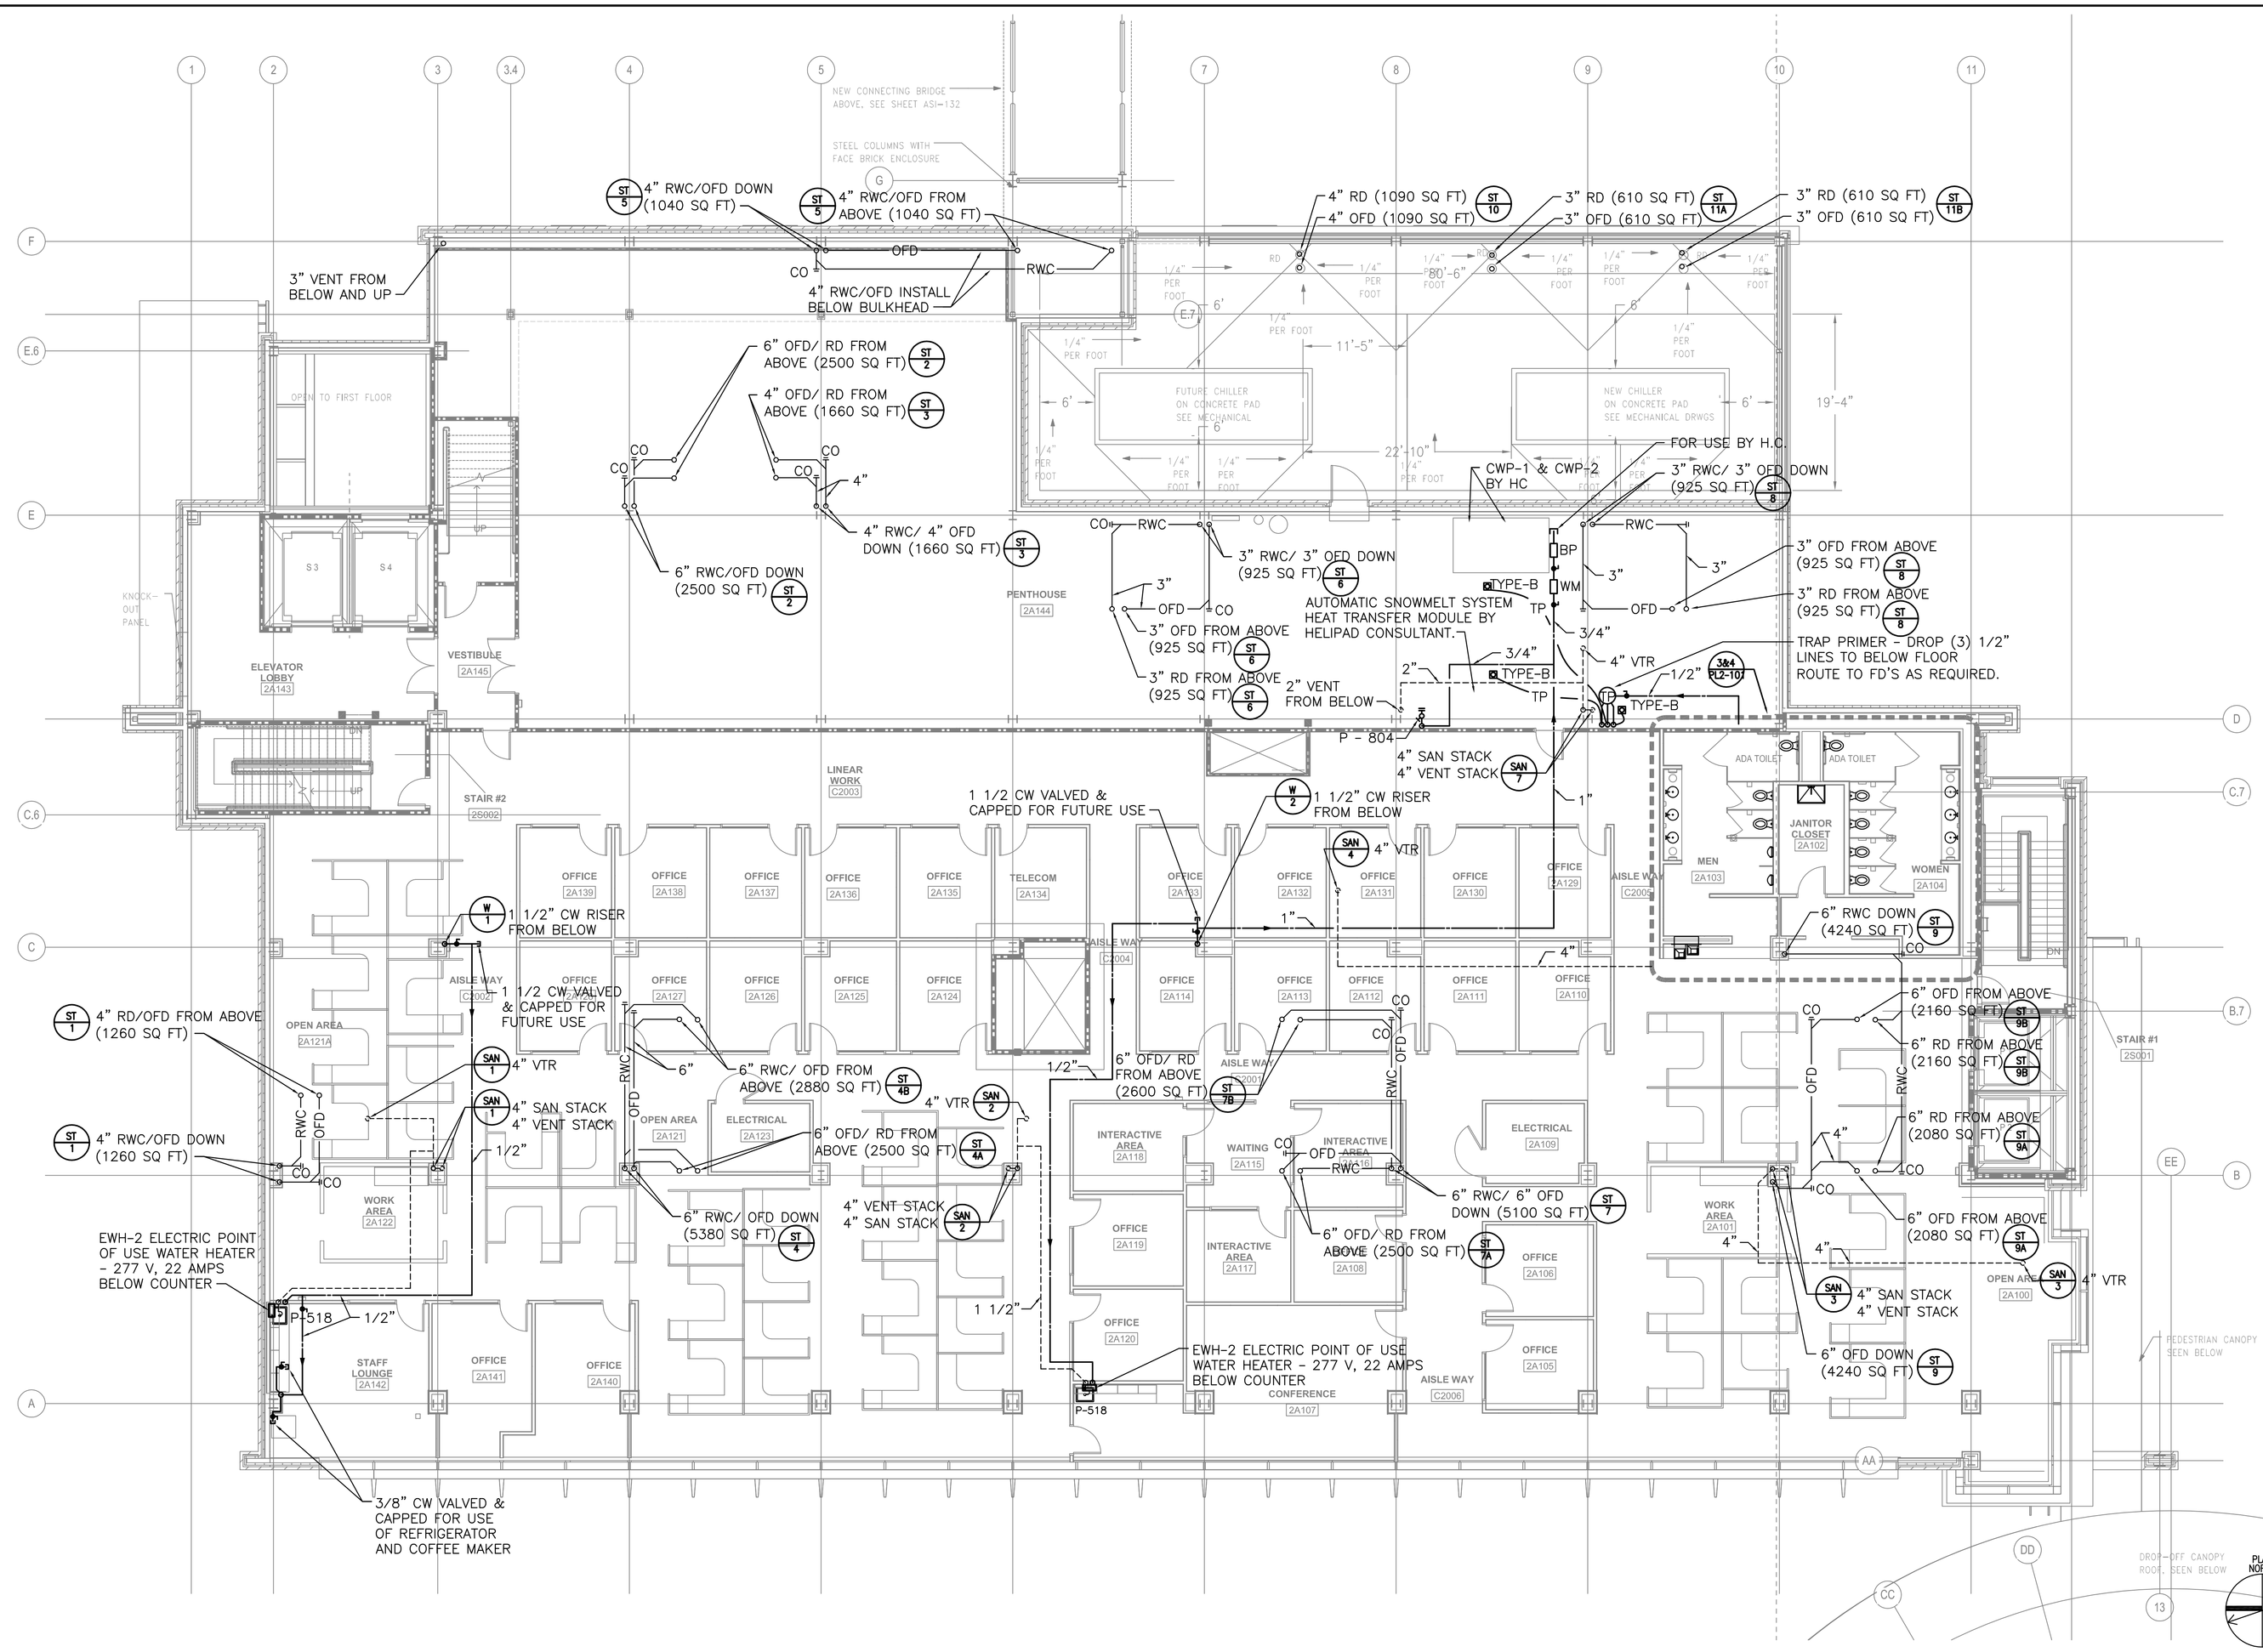

1 Second Floor Plan - Plumbing
SCALE: 1/8"=1'-0"

EL. 1197' - 6.625"

KEY PLAN

FOR CONSTRUCTION
FULLY SPRINKLERED

Revisions:	Date

CONSULTANTS:

HDR

HDR Architecture, Inc.

1101 King Street | Suite 400 | Alexandria, Virginia 22314-2944 | 703.518.8500

ARCHITECT/ENGINEERS:

ARCHITECTURE ENGINEERING INTERIOR DESIGN DESIGN/BUILD

ASTORINO

227 Fort Pitt Boulevard Pittsburgh Pennsylvania 15222
TEL 412 765 3700 FAX 412 765 1711 www.astorino.com

Drawing Title: Second Floor Plan Plumbing	Project Title: VA CARES CONSOLIDATION VAMC, PITTSBURGH, PA RESEARCH OFFICE BLDG.	Project Number: 646CA2500R	Office of Facilities Management
Approved: Project Director	Location: VAPHS UNIVERSITY DRIVE	Building Number: 30	
	Date: 08-18-10 / Checked: MGR / Drawn: BMG	Drawing Number: PL1-131 Dwg. -- of --	Department of Veterans Affairs

VA FORM 08-6231, OCT 1978

P:\Project\2005425.00\CAD\UNIVERSITY DRIVE\Research Office Building\Plumbing\PL1-131.dwg MRGFT 06/17/10 ; 11:00:33