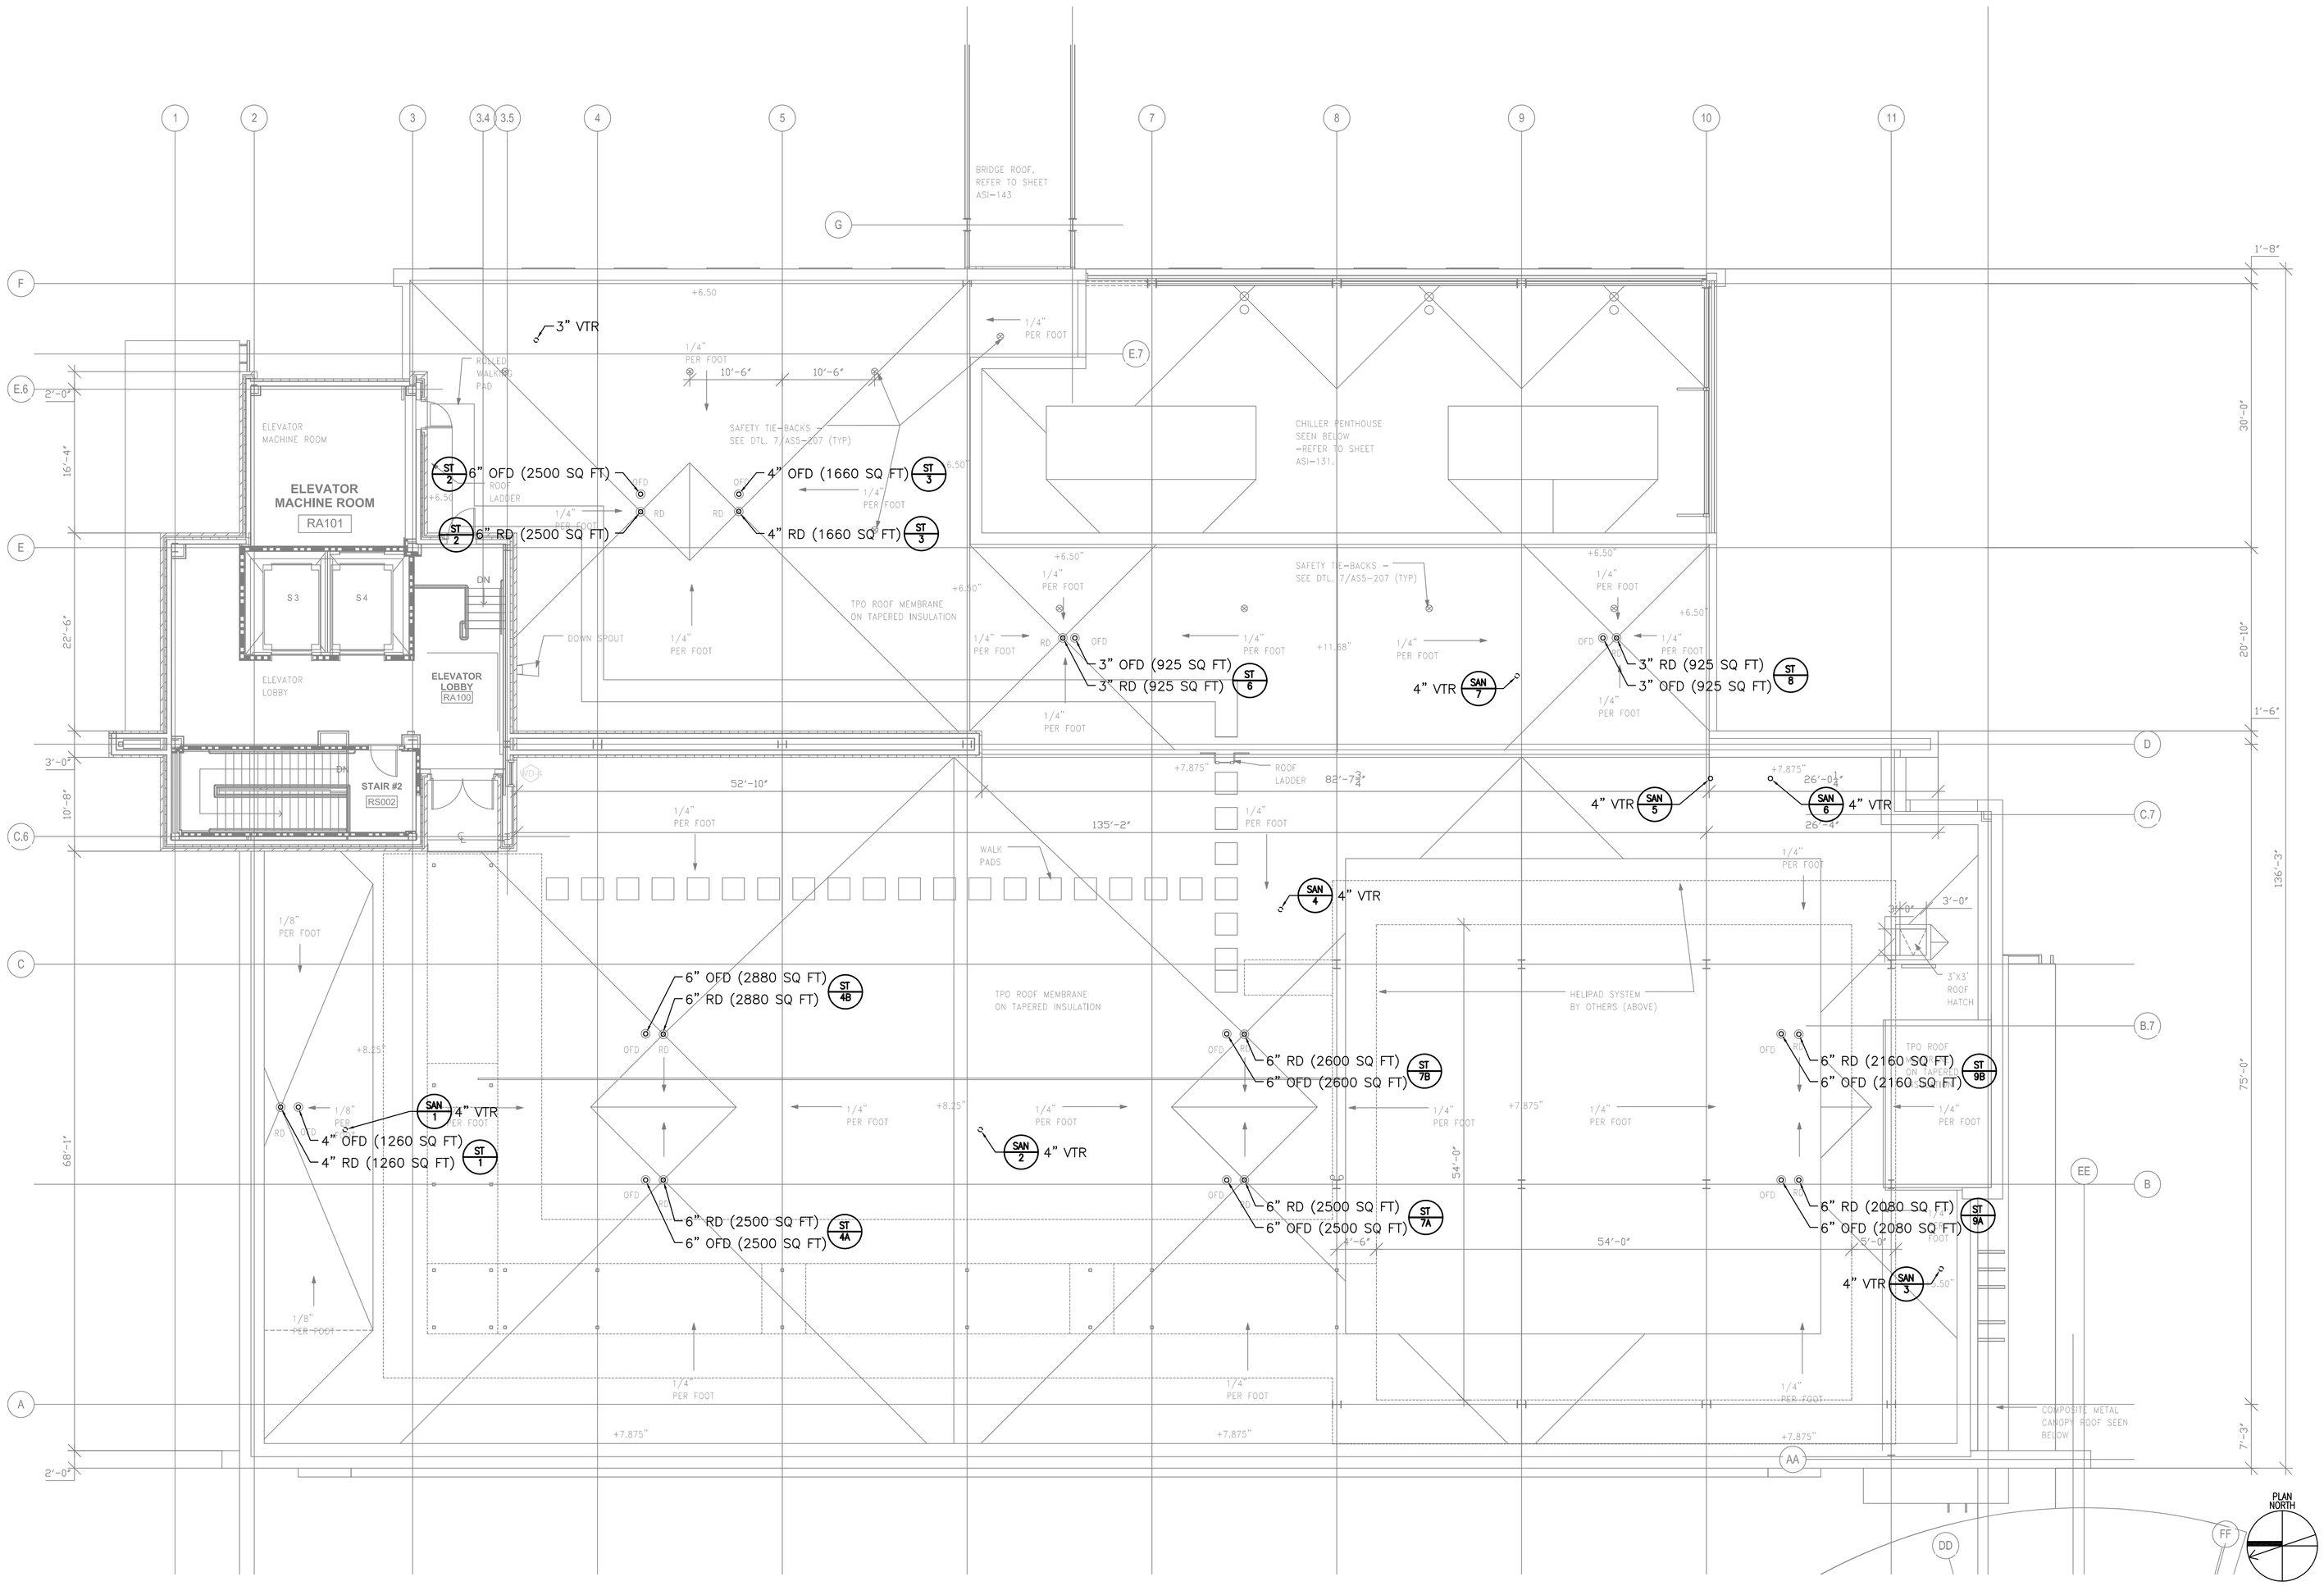

1 Roof Plan - Plumbing
SCALE: 1/8"=1'-0"

EL. 1213' - 6.625"

KEY PLAN

FOR CONSTRUCTION
FULLY SPRINKLERED

Revisions:	Date

CONSULTANTS:

HDR

HDR Architecture, Inc.

1101 King Street | Suite 400 | Alexandria, Virginia 22314-2944 | 703.518.8500

ARCHITECT/ENGINEERS:

ARCHITECTURE ENGINEERING INTERIOR DESIGN DESIGN/BUILD

ASTORINO

227 Fort Pitt Boulevard Pittsburgh Pennsylvania 15222
TEL 412 765 1700 FAX 412 765 1711 www.astorino.com

Drawing Title	Roof Plan Plumbing
Approved: Project Director	
Project Title	VA CARES CONSOLIDATION VAMC, PITTSBURGH, PA RESEARCH OFFICE BLDG.
Location	VAPHS UNIVERSITY DRIVE
Date	08-18-10
Checked	MGR
Drawn	BMG
Project Number	646CA2500R
Building Number	30
Drawing Number	PL1-141
Dwg: -- of --	

Office of Facilities Management

Department of Veterans Affairs

VA FORM 08-6231, OCT 1978

P:\Project\20054525.00\CAD\UNIVERSITY DRIVE\Research Office Building\Plumbing\PL1-141.dwg MRGFT 06/17/10 - 11:01:15