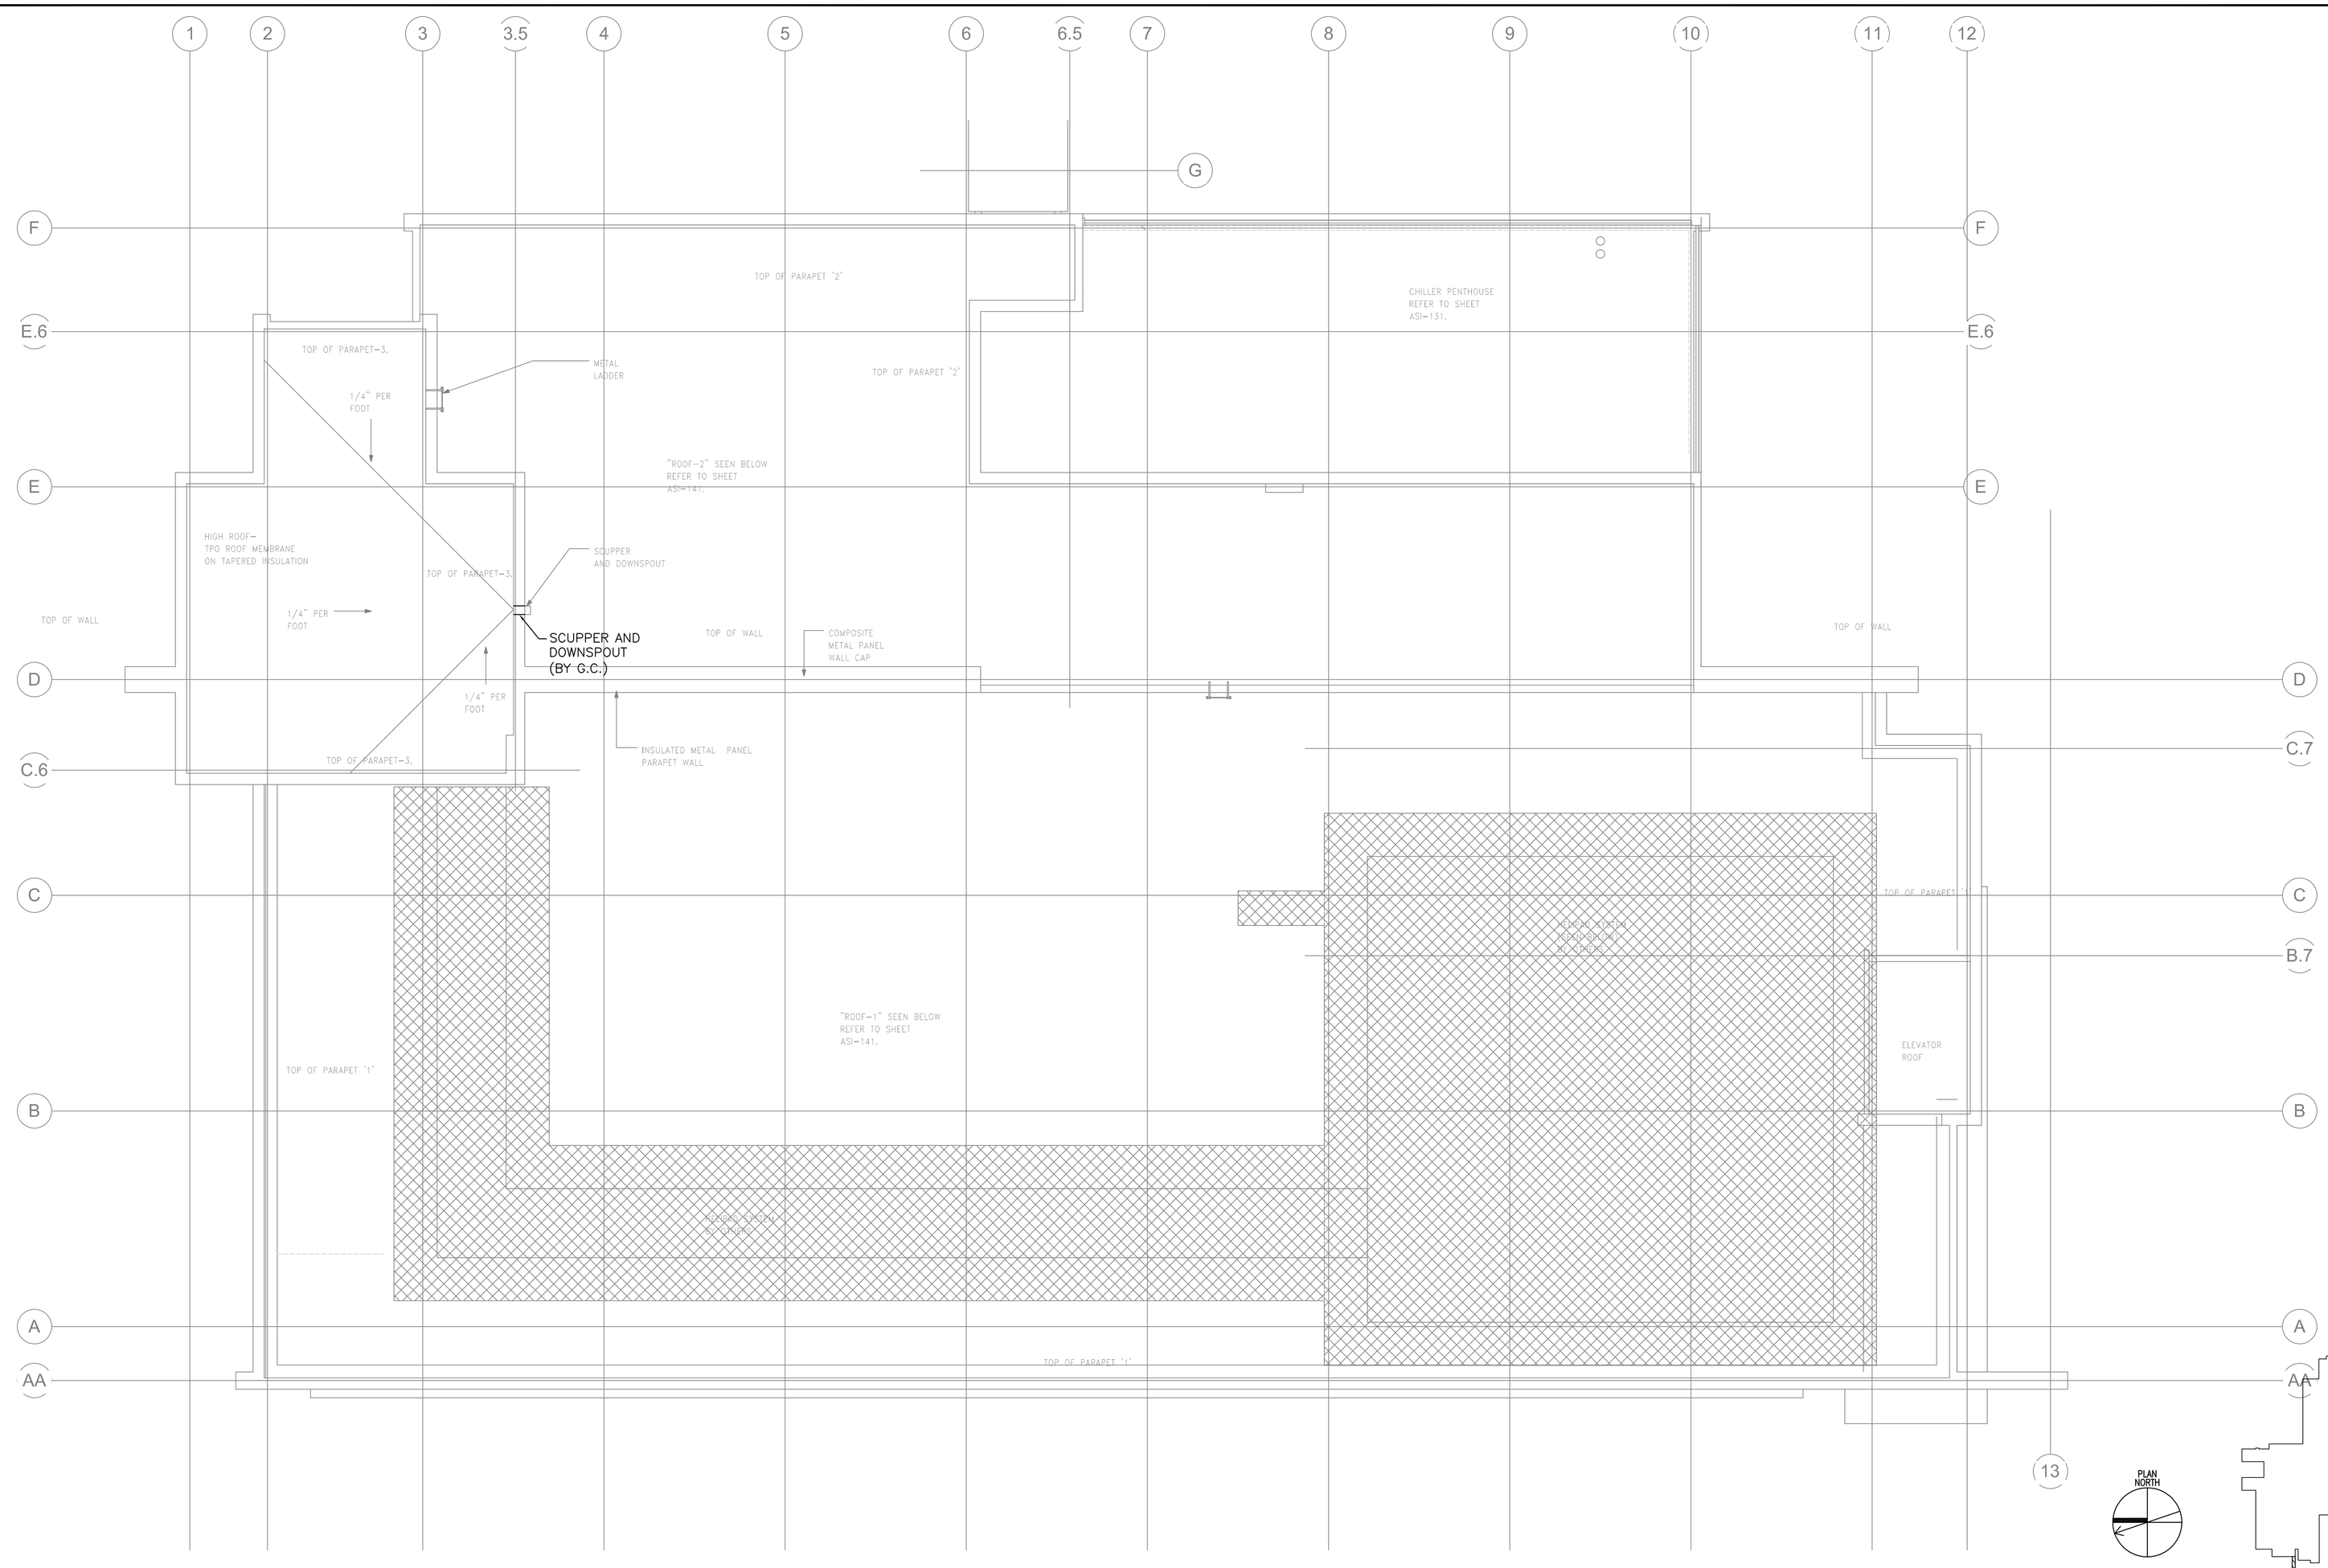

1 High Roof & Heliport Plan - Plumbing
SCALE: 1/8"=1'-0"

EL. 1218' - 6.625"

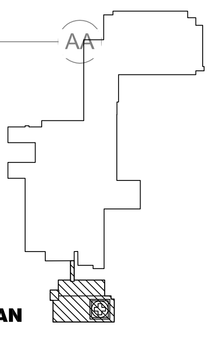

KEY PLAN

FOR CONSTRUCTION
FULLY SPRINKLERED

Revisions:	Date

CONSULTANTS:

HDR Architecture, Inc.
1101 King Street | Suite 400 | Alexandria, Virginia 22314-2944 | 703.518.8500

ARCHITECT/ENGINEERS:

ARCHITECTURE
ENGINEERING
INTERIOR DESIGN
DESIGN/BUILD
ASTORINO
227 Fort Pitt Boulevard Pittsburgh Pennsylvania 15222
TEL 412 765 1700 FAX 412 765 1711 www.astorino.com

Drawing Title
High Roof & Heliport Plan Plumbing

Approved: Project Director

Project Title
VA CARES CONSOLIDATION VAMC, PITTSBURGH, PA RESEARCH OFFICE BLDG.

Location
VAPHS UNIVERSITY DRIVE

Date **08-18-10** | Checked **MGR** | Drawn **BMG**

Project Number **646CA2500R**

Building Number **30**

Drawing Number **PL1-151**
Dwg. -- of --

Office of Facilities Management
Department of Veterans Affairs

VA FORM 08-6231, OCT 1978

P:\Project\20054525.00\CAD\UNIVERSITY DRIVE\Research Office Building\Plumbing\PL1-151.dwg MRETT 06/17/10 ; 11:02:21