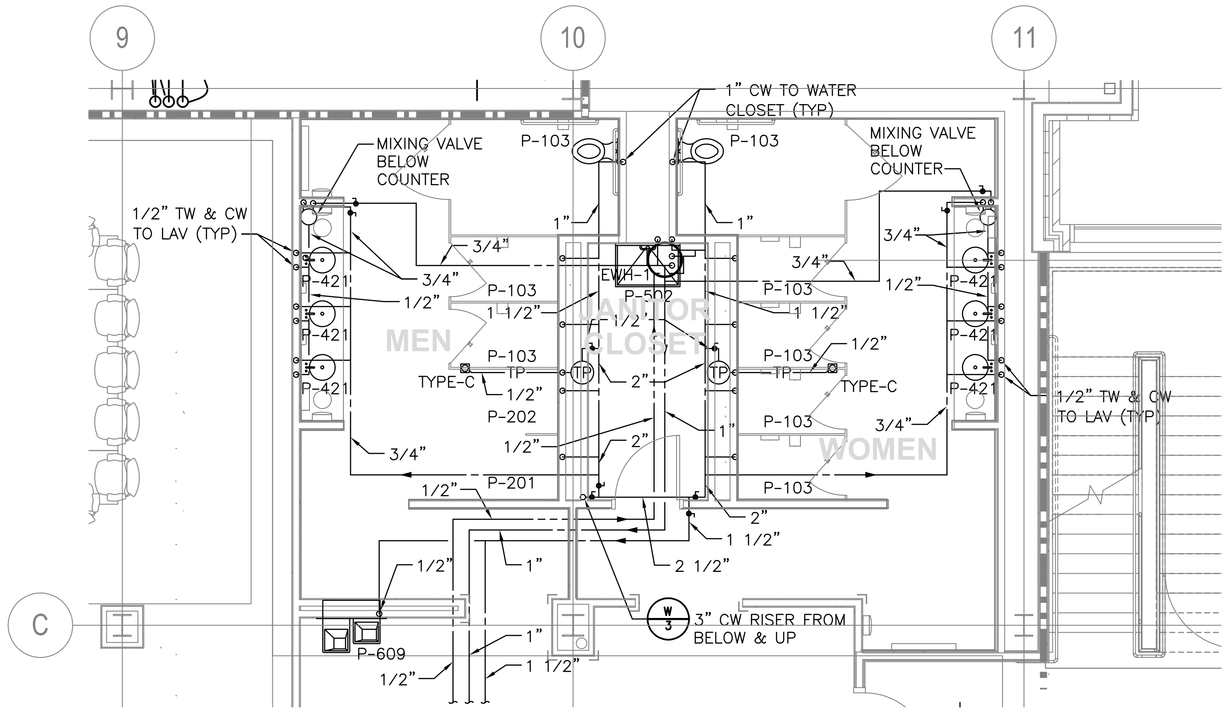

1 Enlarged Ground Floor Plan - Plumbing - Water
SCALE: 1/4"=1'-0"

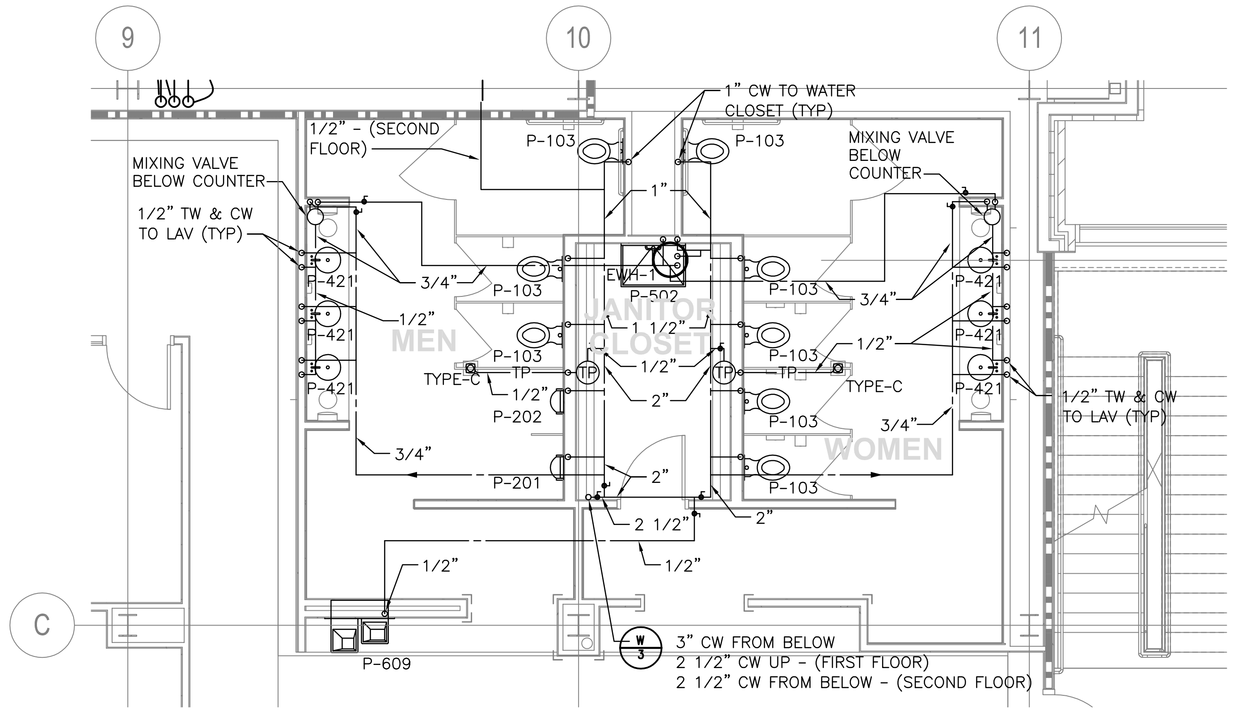

3 Enlarged First and Second Floor Plan - Plumbing - Water
SCALE: 1/4"=1'-0"

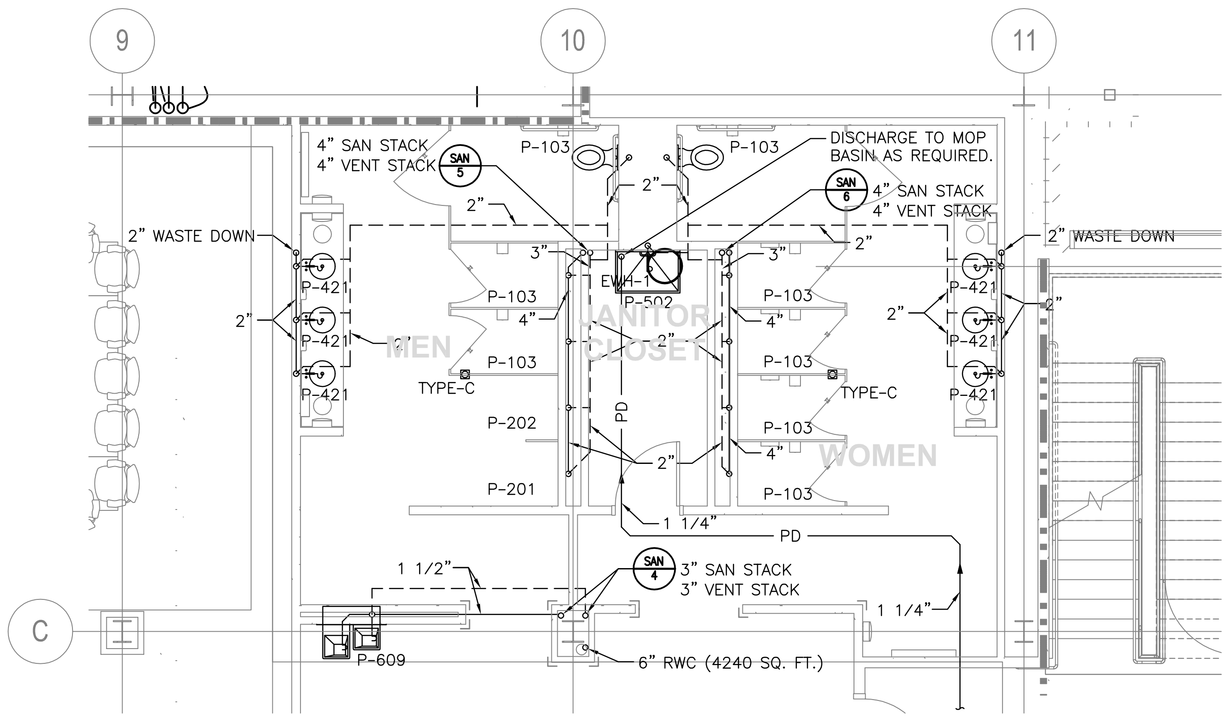

2 Enlarged Ground Floor Plan - Plumbing - Sanitary and Vent
SCALE: 1/4"=1'-0"

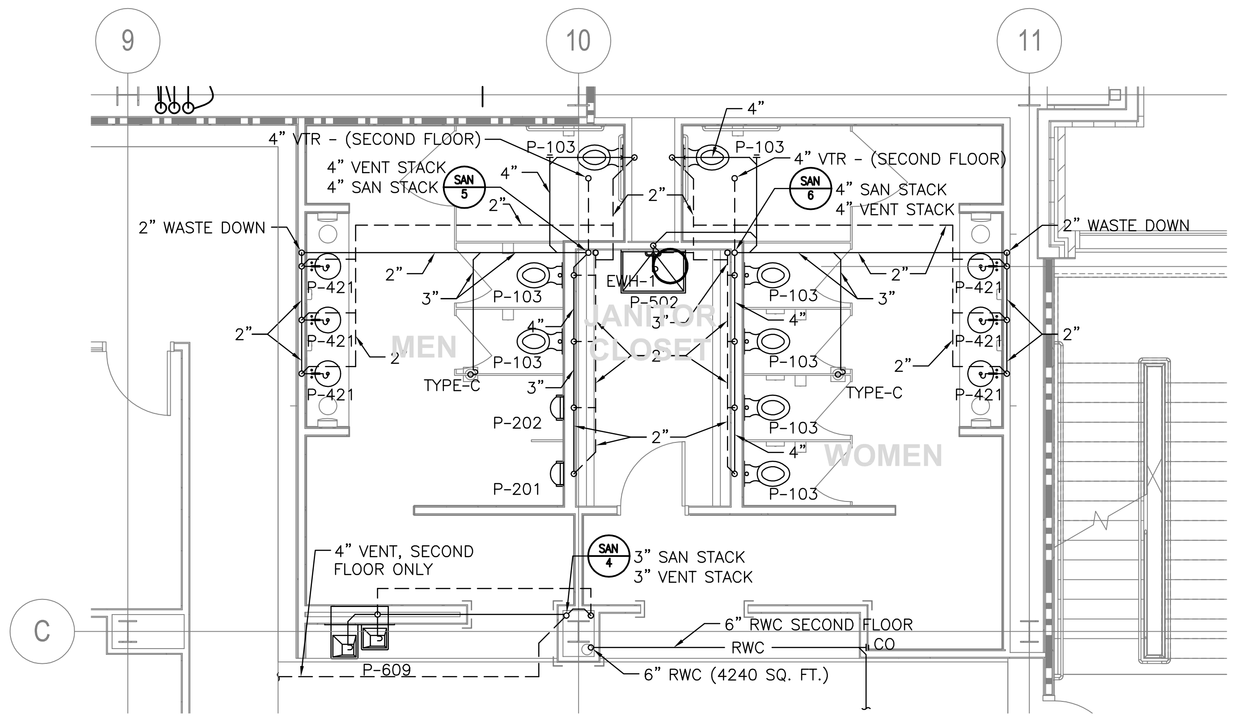

4 Enlarged First and Second Floor Plan - Plumbing - Sanitary and Vent
SCALE: 1/4"=1'-0"

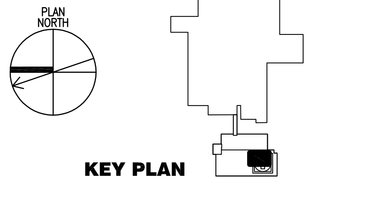

KEY PLAN

FOR CONSTRUCTION
FULLY SPRINKLERED

Revisions:	Date

CONSULTANTS:

HDR Architecture, Inc.
1101 King Street | Suite 400 | Alexandria, Virginia 22314-2944 | 703.518.8500

ARCHITECT/ENGINEERS:

ARCHITECTURE ENGINEERING INTERIOR DESIGN DESIGN/BUILD
ASTORINO
227 Fort Pitt Boulevard Pittsburgh Pennsylvania 15222
TEL 412 765 3700 FAX 412 765 3711 www.astorino.com

Approved: Project Director

Drawing Title	Enlarged Floor Plans Plumbing
Project Title	VA CARES CONSOLIDATION VAMC, PITTSBURGH, PA RESEARCH OFFICE BLDG.
Project Number	646CA2500R
Building Number	30
Location	VAPHS UNIVERSITY DRIVE
Drawing Number	PL2-101
Date	08-18-10
Checked	MGR
Drawn	BMG
Dwg: -- of --	

Office of Facilities Management
Department of Veterans Affairs

VA FORM 08-6231, OCT 1978

P:\Project\20054250.00\CAD\UNIVERSITY DRIVE\Research Office Building\Plumbing\PL2-101.dwg MRGFT 06/17/10 11:02:56