Key Notes

1. PROVIDE 120V, 20 AMP CIRCUIT TO AHU INTERIOR LIGHTING. COORDINATE SWITCH LOCATION WITH EQUIPMENT MANUFACTURER.
2. CONTRACTOR TO COORDINATE FINAL MOUNTING LOCATION OF LIGHT FIXTURES WITH ELEVATOR EQUIPMENT LAYOUT.

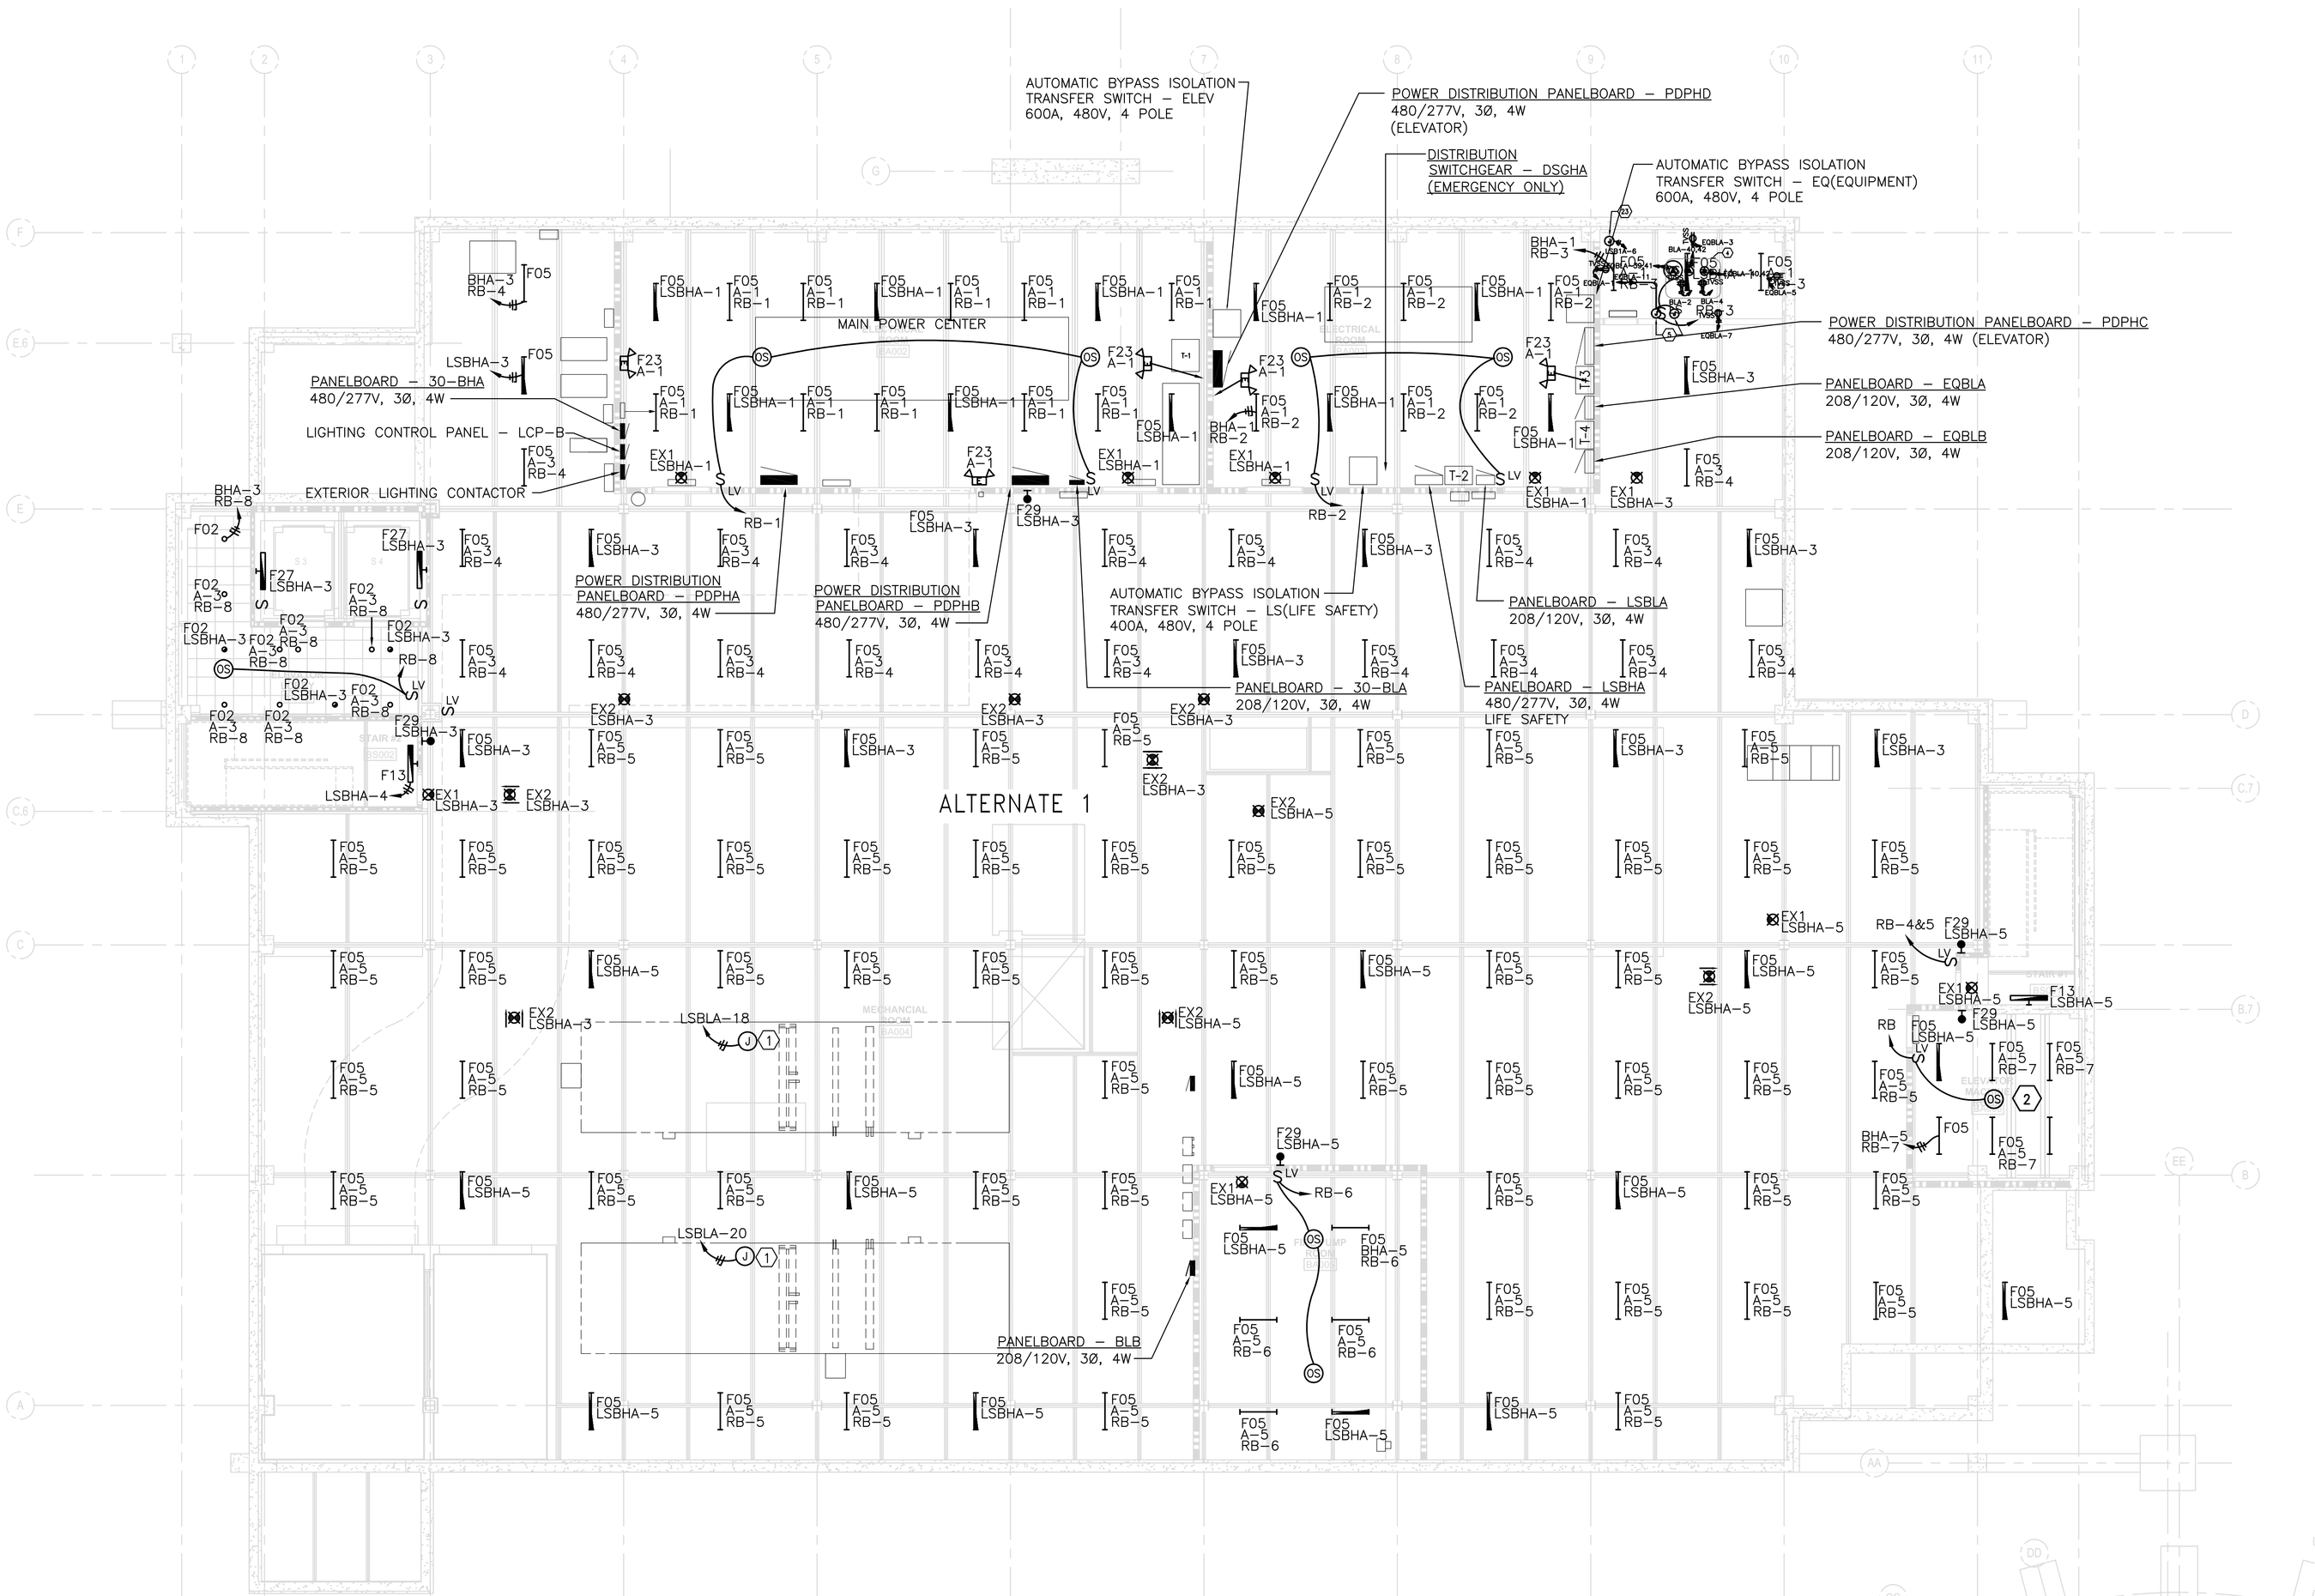

1 Lighting - Basement Plan - Alternate
SCALE: 1/8"=1'-0"

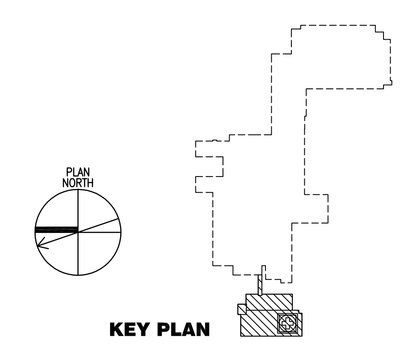

KEY PLAN

FOR CONSTRUCTION
FULLY SPRINKLERED

Revisions:	Date

CONSULTANTS:

HDR Architecture, Inc.
1101 King Street | Suite 400 | Alexandria, Virginia 22314-2944 | 703.518.8500

ARCHITECT/ENGINEERS:

ARCHITECTURE ENGINEERING INTERIOR DESIGN DESIGN/BUILD
ASTORINO
227 Fort Pitt Boulevard Pittsburgh Pennsylvania 15222
TEL 412 765 1700 FAX 412 765 1711 www.astorino.com

Drawing Title: **Lighting Basement Plan - Alternate**

Approved: Project Director

Project Title: **VA CARES CONSOLIDATION VAMC, PITTSBURGH, PA RESEARCH OFFICE BLDG.**

Location: **VAPHS UNIVERSITY DRIVE**

Date: **08-18-10** | Checked: **TMR** | Drawn: **DRS**

Project Number: **646CA2500R**

Building Number: **30**

Drawing Number: **EL1-101A**
Dwg. -- of --

Office of Facilities Management
Department of Veterans Affairs

VA FORM 08-6231, OCT 1978

P:\Project\20054235.00\CAD\UNIVERSITY DRIVE\Research Office Building\Electrical\EL1-101a.dwg SSTROBEL 08/18/10 - 14:00:07