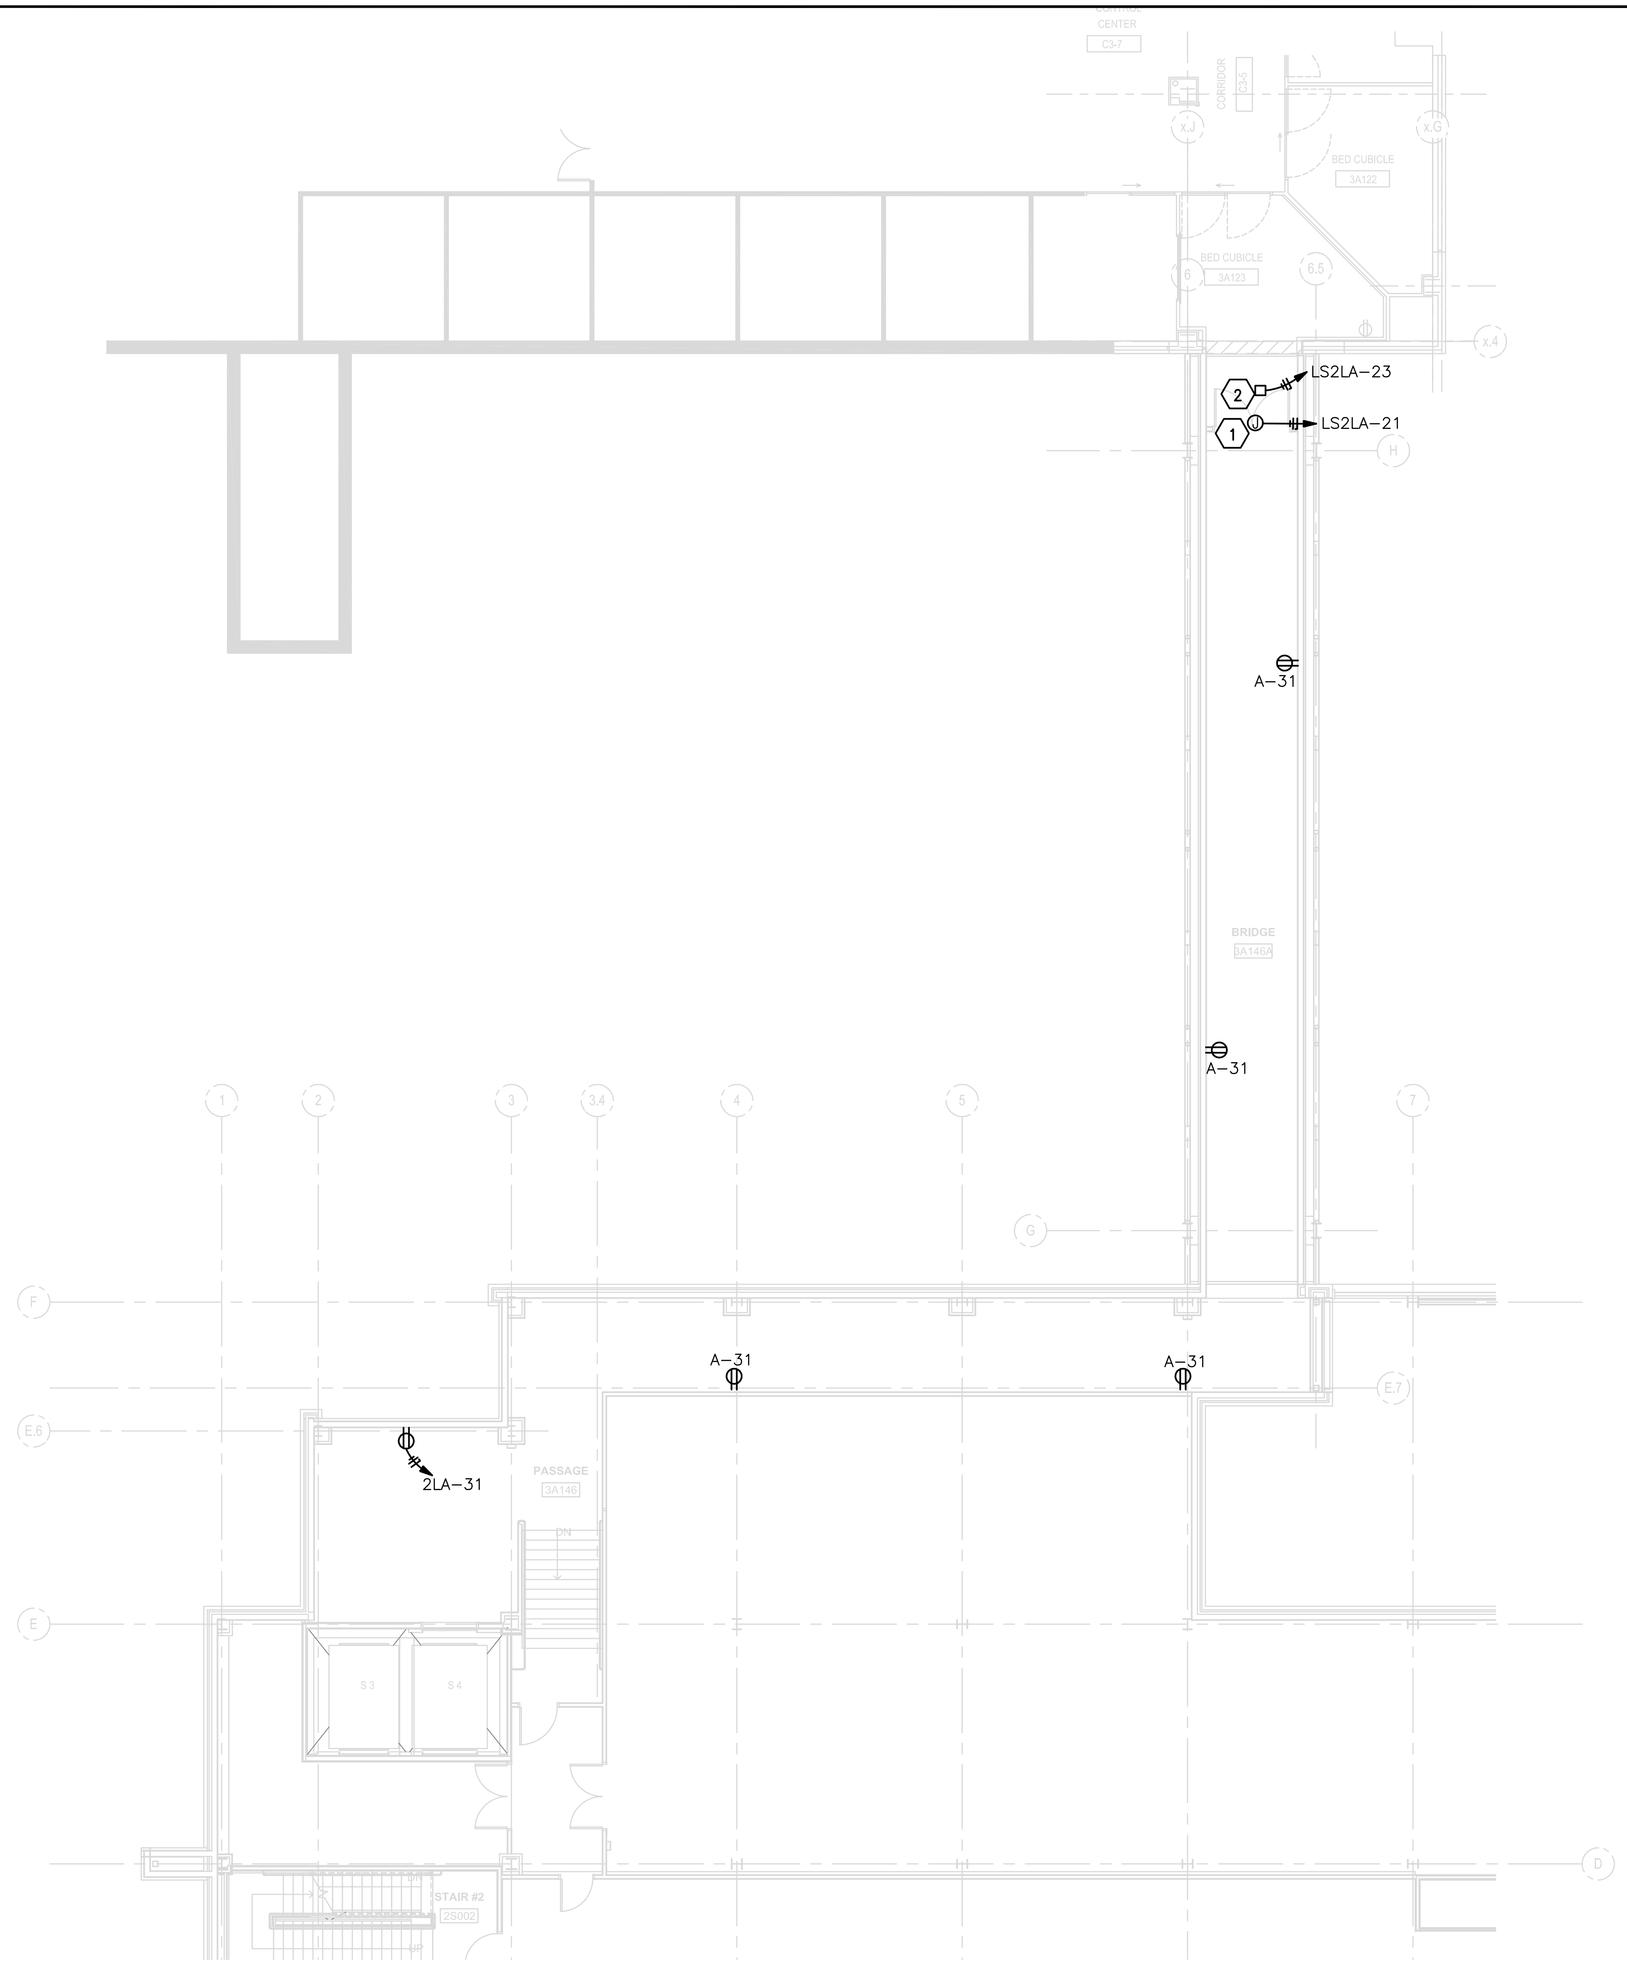

1 Power - Bridge Plan
SCALE: 1/8"=1'-0"

Key Notes

1. DOOR MOTOR OPERATOR. 120V–1Ø. NE POWER
2. DOOR ACCESS CONTROLLER. 120V–1Ø. NE POWER

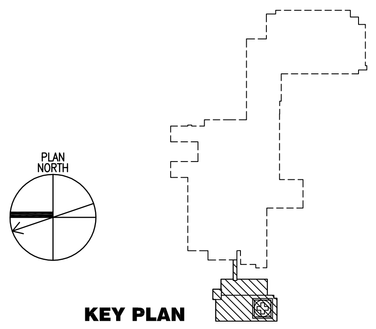

KEY PLAN

FOR CONSTRUCTION
FULLY SPRINKLERED

Revisions:	Date

CONSULTANTS:

HDR

HDR Architecture, Inc.

1101 King Street | Suite 400 | Alexandria, Virginia 22314-2944 | 703.518.8500

ARCHITECT/ENGINEERS:

ARCHITECTURE ENGINEERING INTERIOR DESIGN DESIGN/BUILD

ASTORINO

227 Fort Pitt Boulevard Pittsburgh Pennsylvania 15222
TEL 412 765 1700 FAX 412 765 1711 www.astorino.com

Drawing Title: **Power Bridge Plan**

Approved: Project Director

Project Title: **VA CARES CONSOLIDATION VAMC, PITTSBURGH, PA RESEARCH OFFICE BLDG.**

Location: **VAPHS UNIVERSITY DRIVE**

Date: **08-18-10** | Checked: **TMR** | Drawn: **LLG**

Project Number: **646CA2500R**

Building Number: **30**

Drawing Number: **EP1-132**

Dwg. -- of --

Office of Facilities Management

Department of Veterans Affairs

VA FORM 08-6231, OCT 1978

P:\Project\200542500\CAD\UNIVERSITY DRIVE\Research Office Building\Electrical\EP1-132.dwg LGARDNER 09/28/09 : 13:32:24