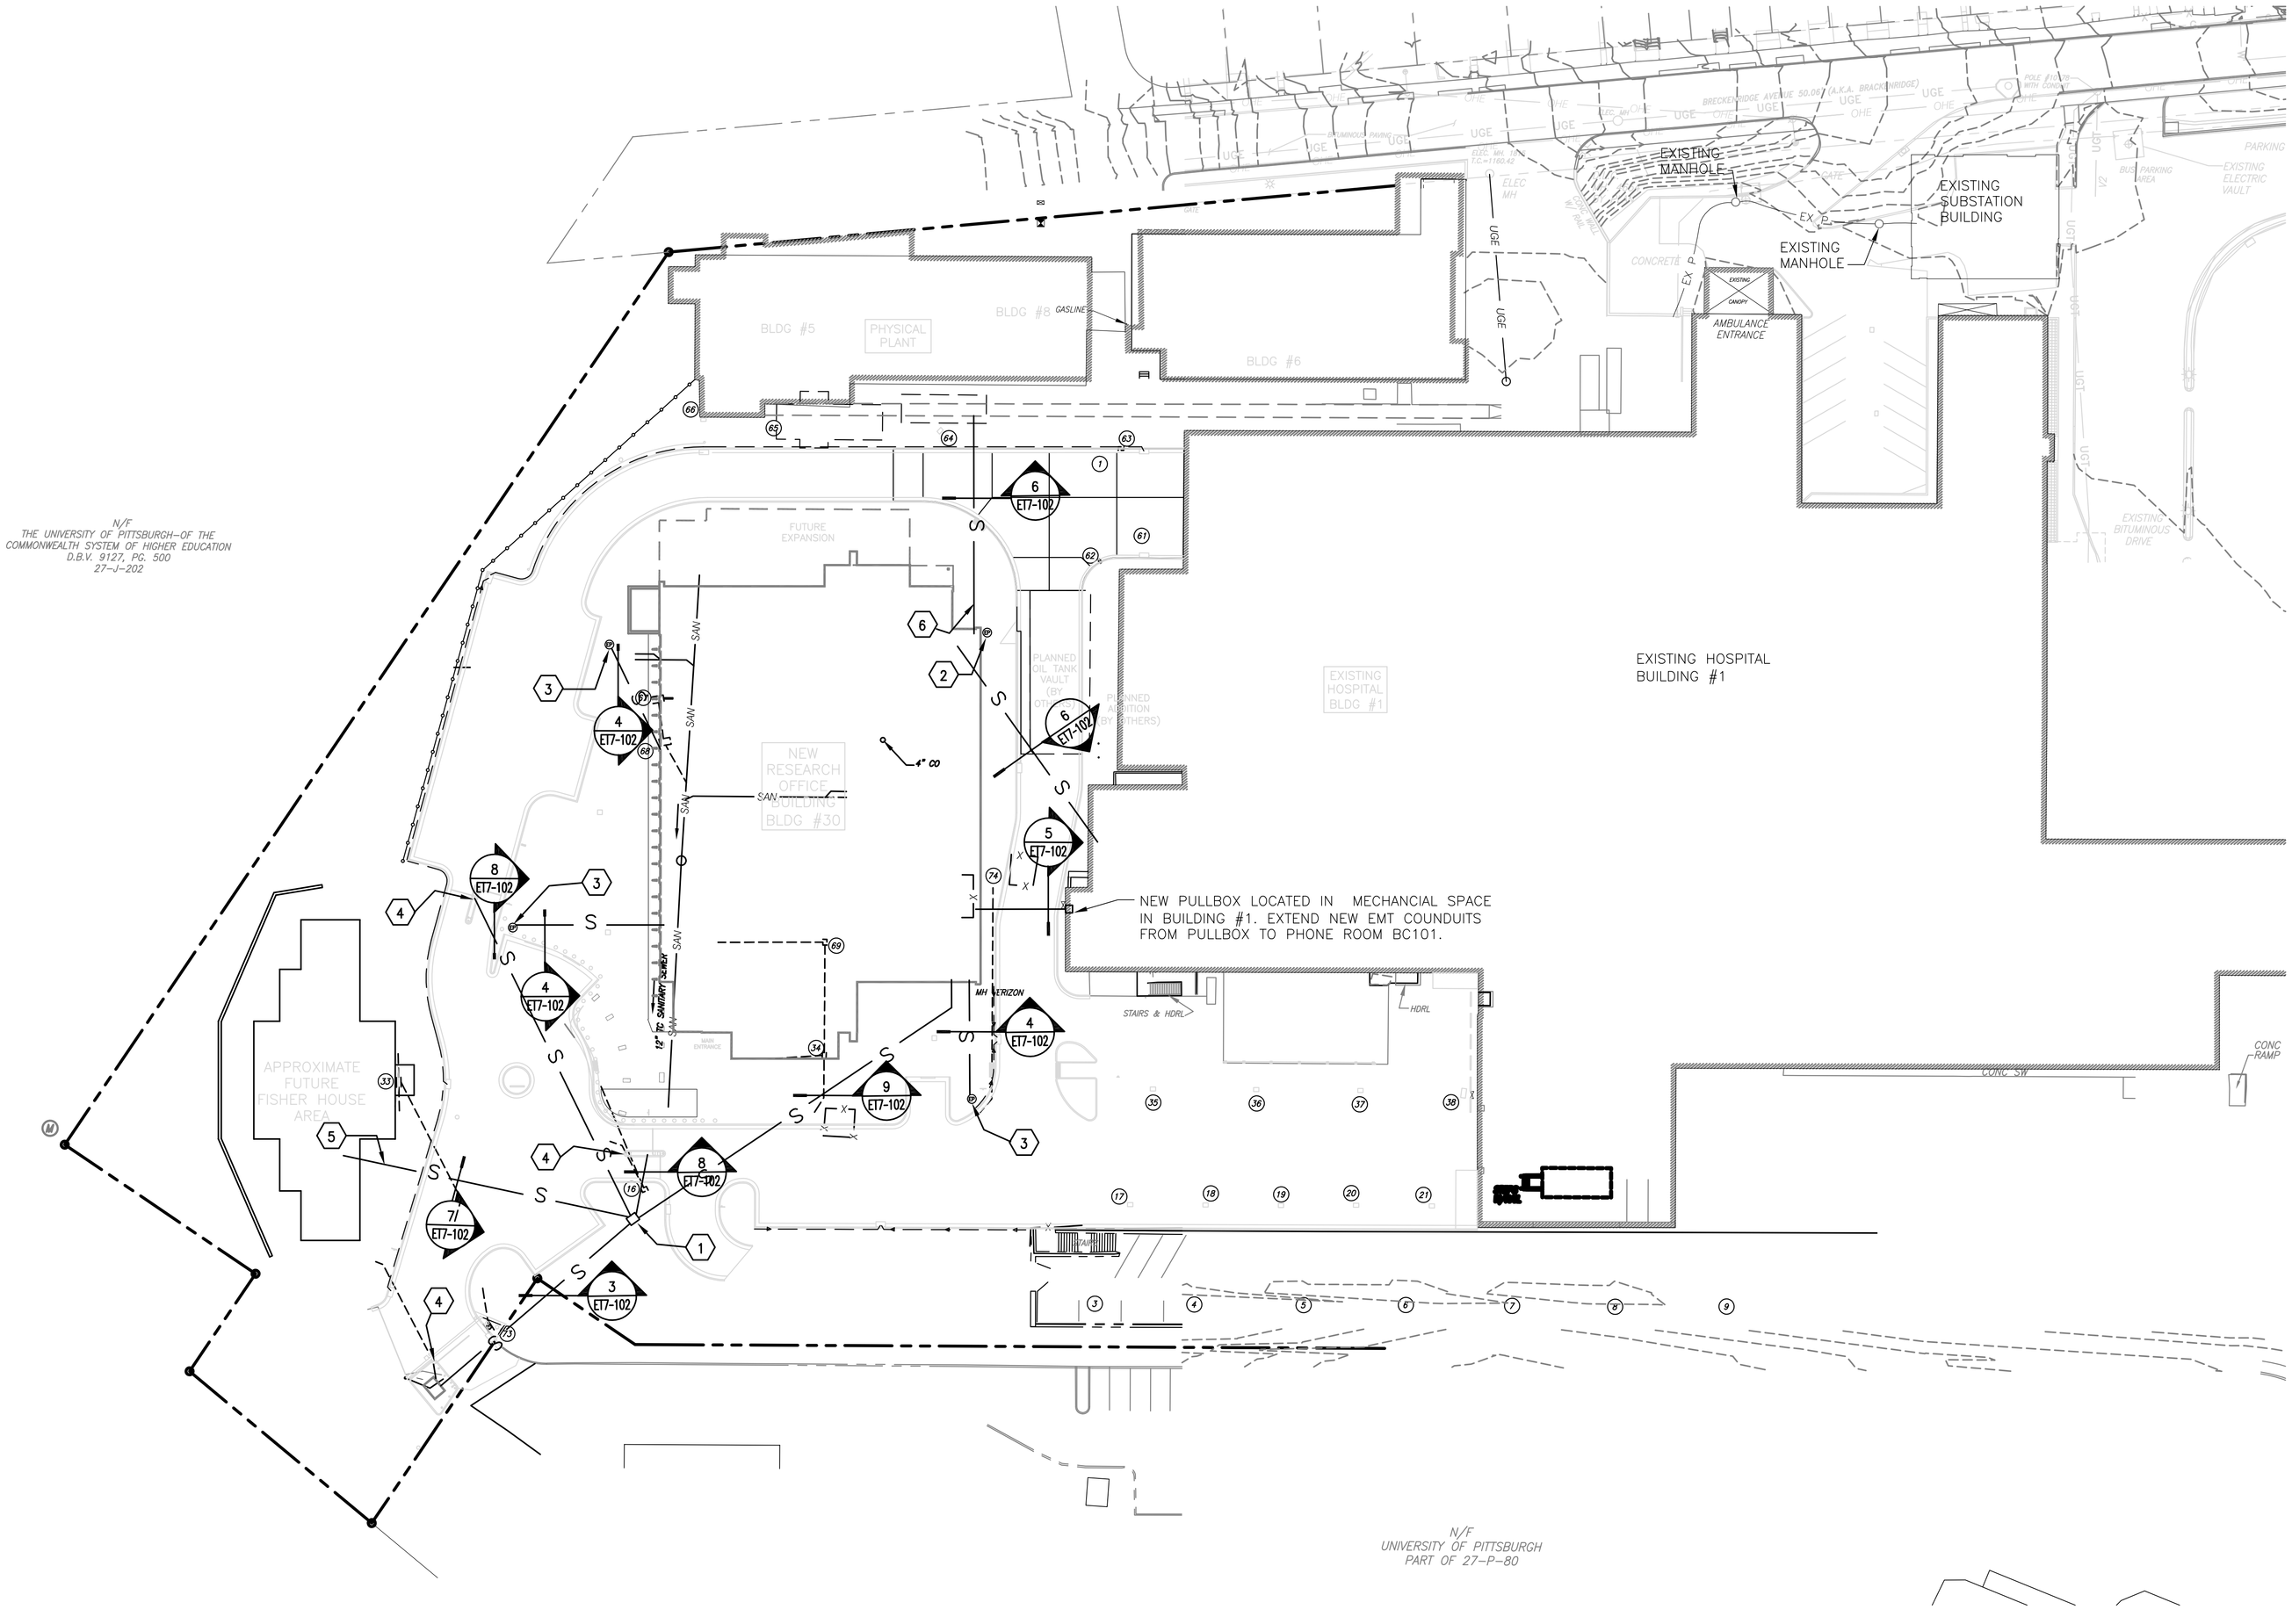

1 Telecommunication - Site Plan
SCALE: 1/32"=1'-0"

Key Notes

1. SYSTEMS MANHOLE. SEE DRAWING ET7-102 DETAIL 2.
2. EMERGENCY PHONE MOUNTED ON EXTERIOR OF BLDG. COORDINATE FINAL LOCATION WITH CONTRACTING OFFICERS TECHNICIAL REPRESENTATIVE.(COTR)
3. EMERGENCY PHONE PEDESTAL. REFER TO DRAWING ET7-102 DETAIL 10. COORDINATE FINAL LOCATION WITH COTR.
4. SECURITY GATE CONDUITS. SEE DRAWING CS5-900 DETAIL #12 FOR ISLAND LAYOUT. COORDINATE CONDUIT RUNS WITH POWER DRAWING AND GATE EQUIPMENT SUPPLIER.
5. CAP AND MARK CONDUIT LOCATION FOR FUTURE EXTENSION TO FISHER HOUSE.
6. FIRE ALARM CAMPUS LOOP. PENETRATE STEAM TUNNEL AND EXTEND INNERDUCT AND OPTICAL FIBER TO EXISTING FIRE ALARM CONTROL PANEL IN PHYSICAL PLANT BUILDING #5.

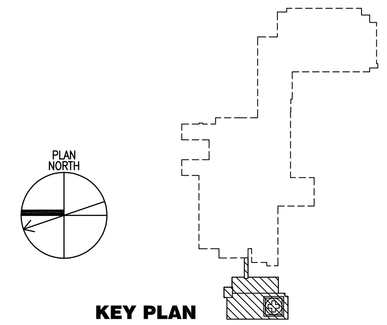

KEY PLAN

FOR CONSTRUCTION
FULLY SPRINKLERED

Revisions:	Date

CONSULTANTS:

HDR Architecture, Inc.
1101 King Street | Suite 400 | Alexandria, Virginia 22314-2944 | 703.518.8500

ARCHITECT/ENGINEERS:

ARCHITECTURE ENGINEERING INTERIOR DESIGN DESIGN/BUILD
ASTORINO
227 Fort Pitt Boulevard Pittsburgh Pennsylvania 15222
TEL 412 765 1700 FAX 412 765 1711 www.astorino.com

Drawing Title: **Telecommunication Site Plan**

Approved: Project Director

Project Title: **VA CARES CONSOLIDATION VAMC, PITTSBURGH, PA RESEARCH OFFICE BLDG.**

Location: **VAPHS UNIVERSITY DRIVE**

Date: **08-18-10** | Checked: **REM** | Drawn: **JMR**

Project Number: **646CA2500R**

Building Number: **30**

Drawing Number: **TS0-201**
Dwg. -- of --

Office of Facilities Management
Department of Veterans Affairs

VA FORM 08-6231, OCT 1978

P:\Project\20054250\CAD\UNIVERSITY DRIVE\Research Office Building\Electrical\TS0-201.dwg RMANN 04/22/10 ; 16:12:39