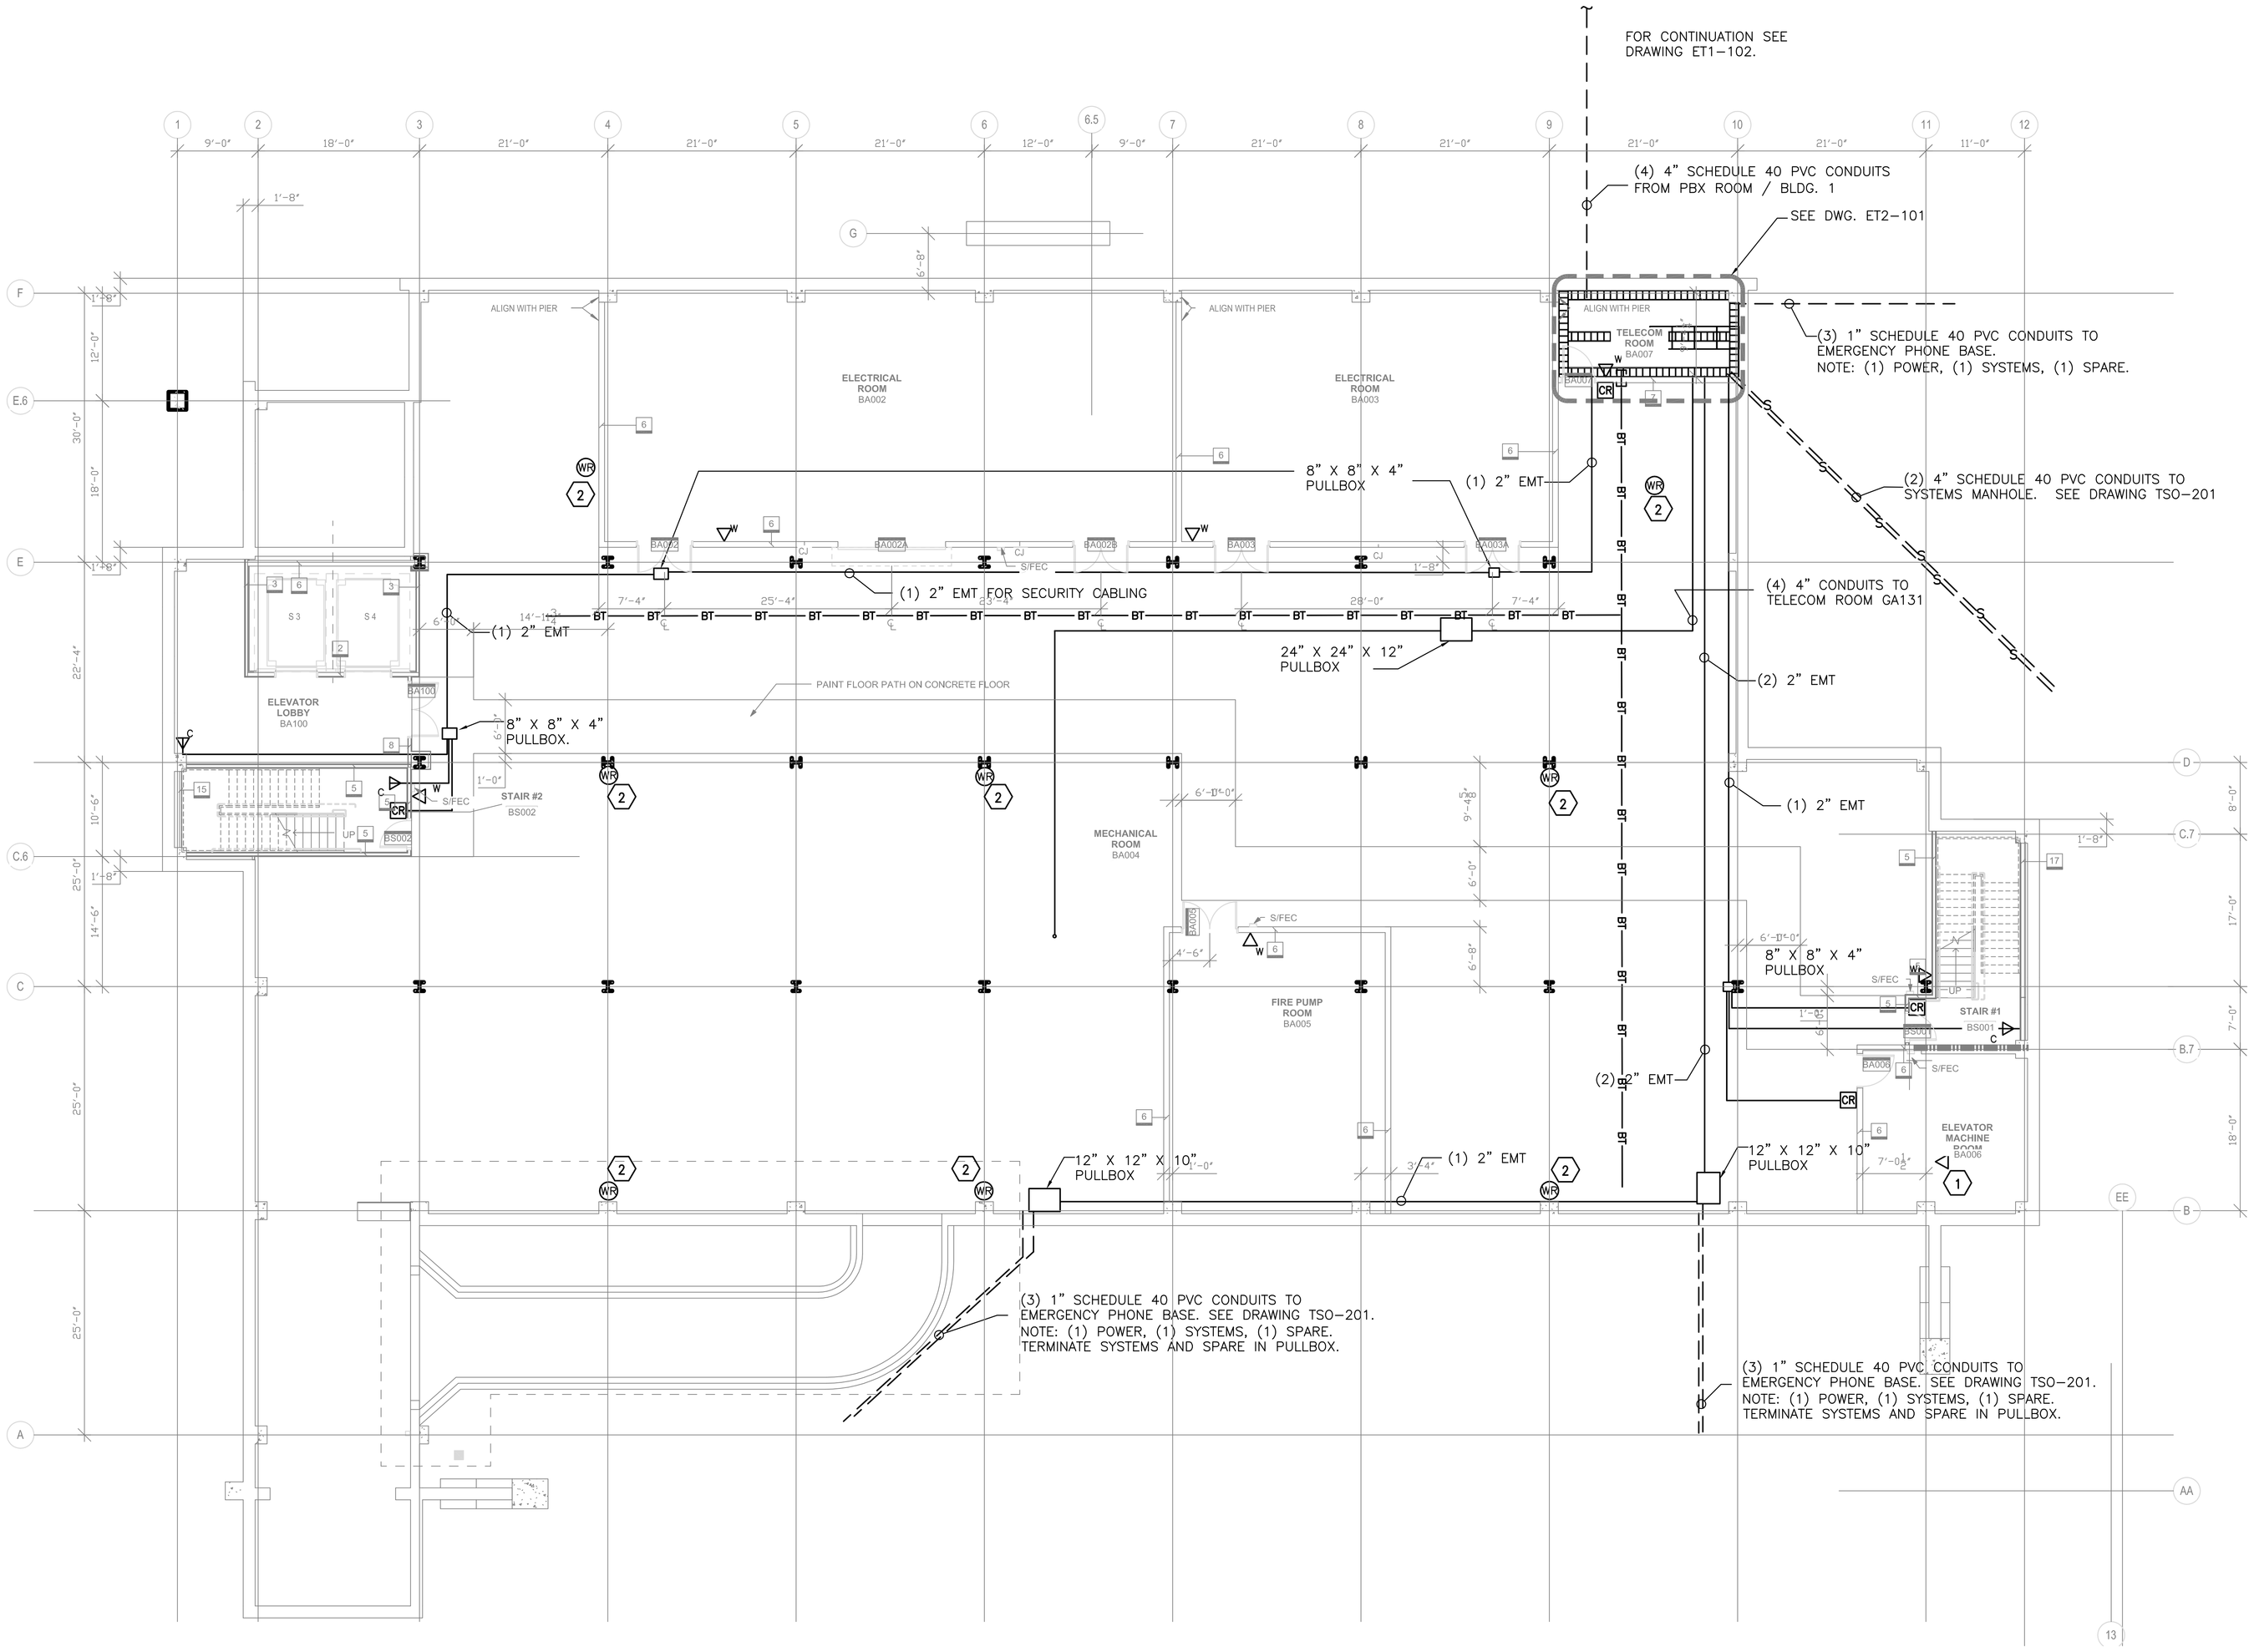

Drawing Notes

1. COORDINATE FINAL TELECOM DEVICE LOCATIONS WITH ELECTRICAL POWER DRAWINGS.

Key Notes

1. PROVIDE (2) CATEGORY 6 UTP CABLES FROM TELECOM ROOM FOR CONNECTION TO ELEVATOR CAB TELEPHONES.
2. PROVIDE .5" EMT CONDUIT FROM WIRELESS ACCESS POINT LOCATION TO BASKET TRAY AND MOUNT JACK IN SURFACE UTILITY BOX.

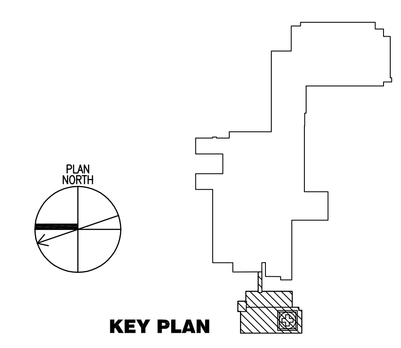

1 Telecommunication - Basement Plan

SCALE: 1/8"=1'-0"

FOR CONSTRUCTION
FULLY SPRINKLERED

Revisions:	Date

CONSULTANTS:

HDR Architecture, Inc.
1101 King Street | Suite 400 | Alexandria, Virginia 22314-2944 | 703.518.8500

ARCHITECT/ENGINEERS:

ARCHITECTURE ENGINEERING INTERIOR DESIGN DESIGN/BUILD
ASTORINO
227 Fort Pitt Boulevard Pittsburgh Pennsylvania 15222
TEL 412 765 1700 FAX 412 765 1711 www.astorino.com

Drawing Title: **Telecommunication Basement Plan**

Approved: Project Director

Project Title: **VA CARES CONSOLIDATION VAMC, PITTSBURGH, PA RESEARCH OFFICE BLDG.**

Location: **VAPHS UNIVERSITY DRIVE**

Date: **08-18-10** | Checked: **REM** | Drawn: **JMG**

Project Number: **646CA2500R**
Building Number: **30**
Drawing Number: **ET1-101**
Dwg. x of x

Office of Facilities Management
Department of Veterans Affairs

VA FORM 08-6231, OCT 1978