


1 Basement MDF
SCALE: No Scale

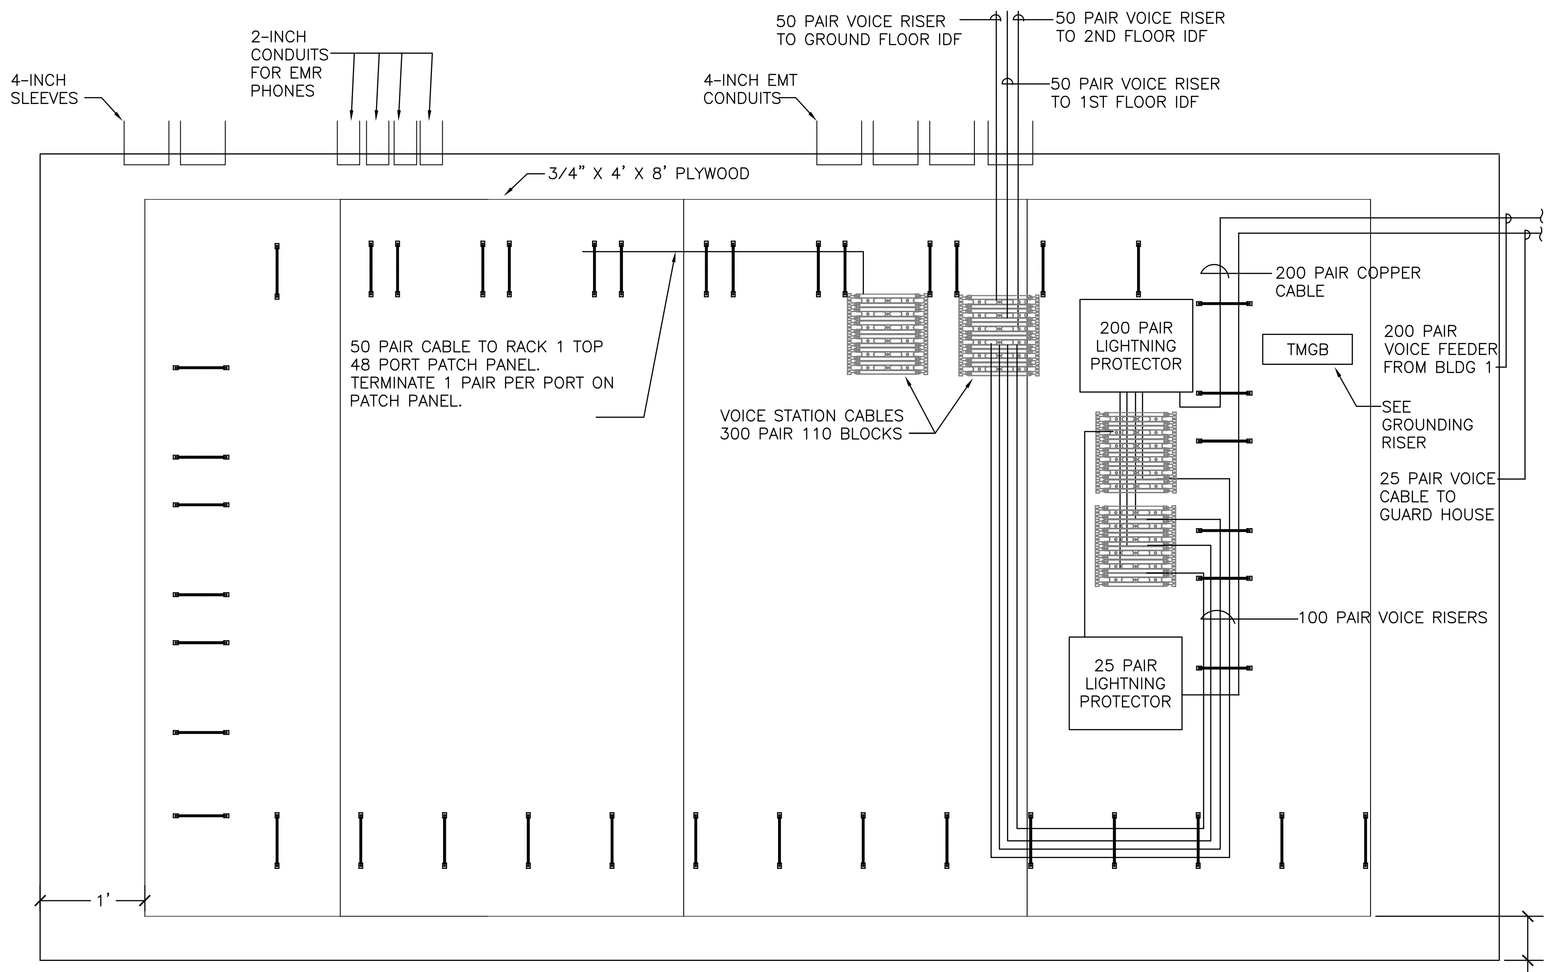


2 1st Floor IDF
SCALE: No Scale




3 Ground Floor IDF
SCALE: No Scale

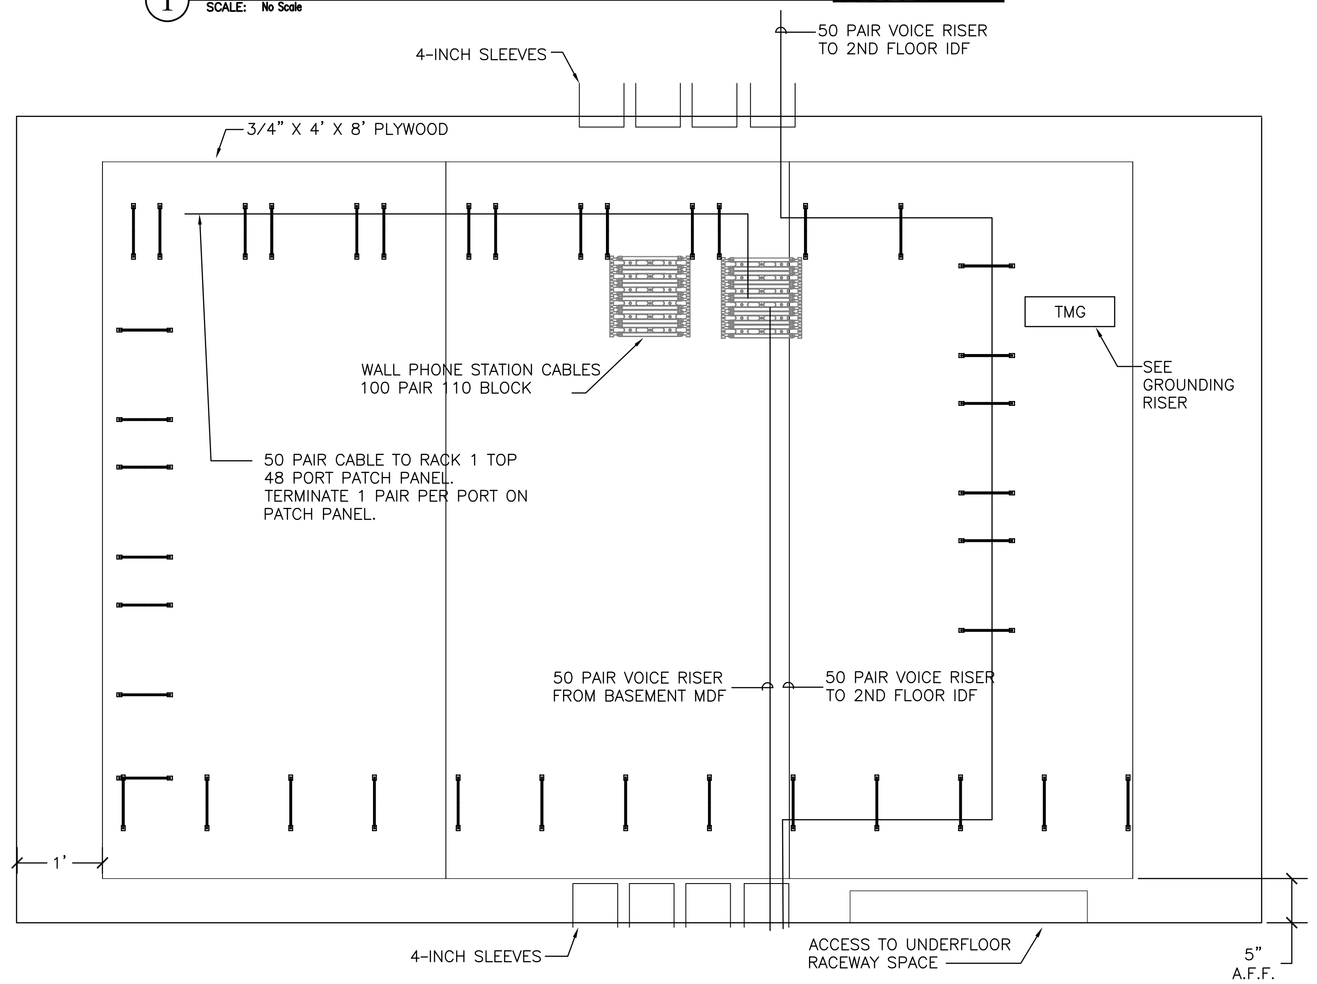


4 2nd Floor IDF
SCALE: No Scale

FOR CONSTRUCTION
FULLY SPRINKLERED
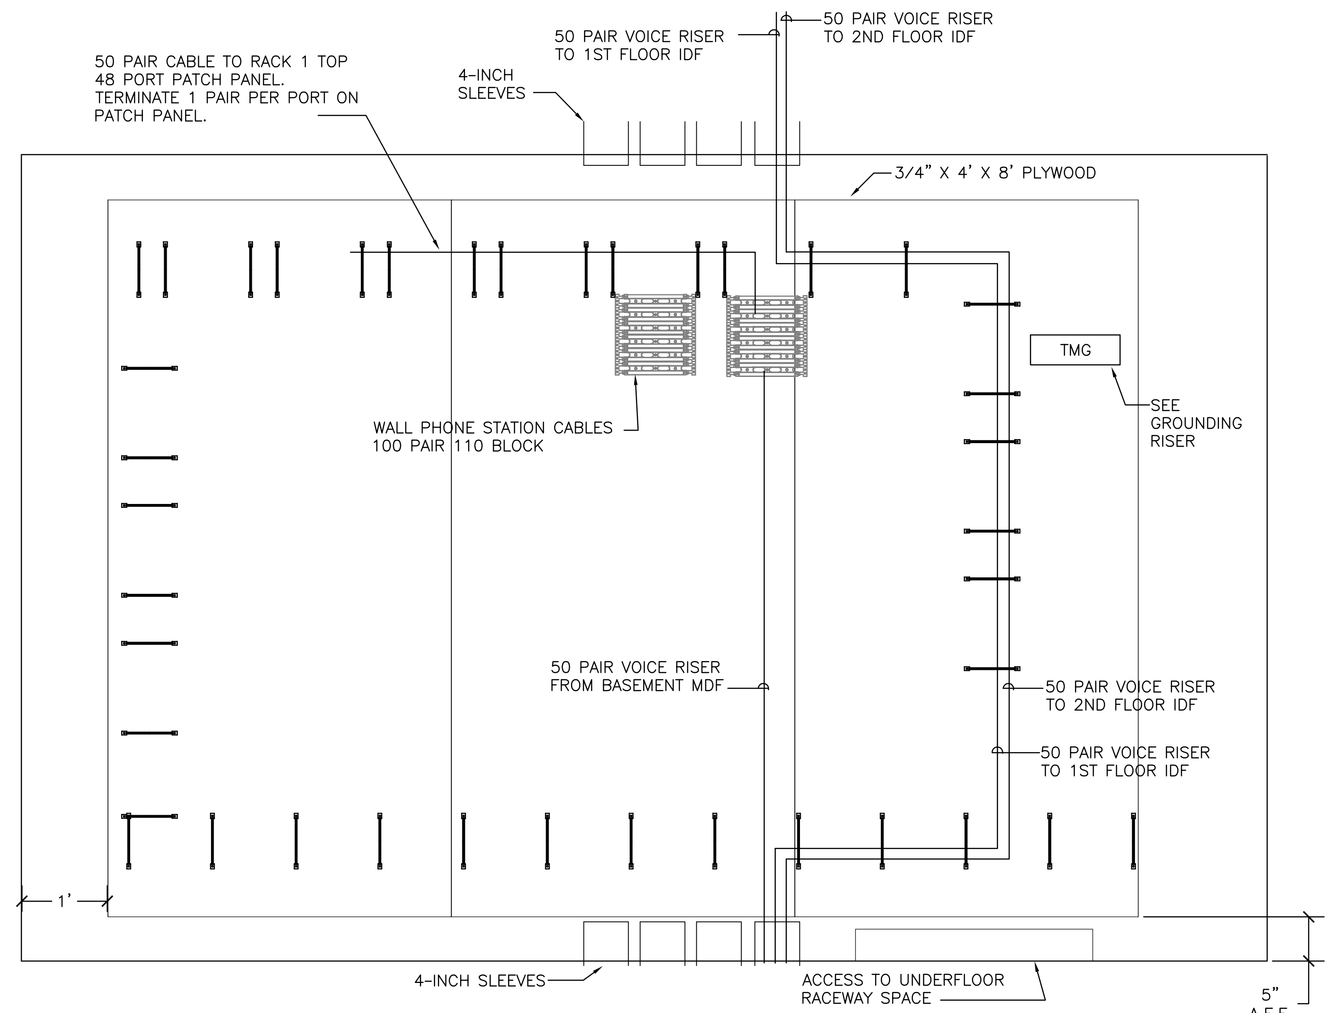
| Revisions: | Date |
|---|---|
| | |

**CONSULTANTS:**

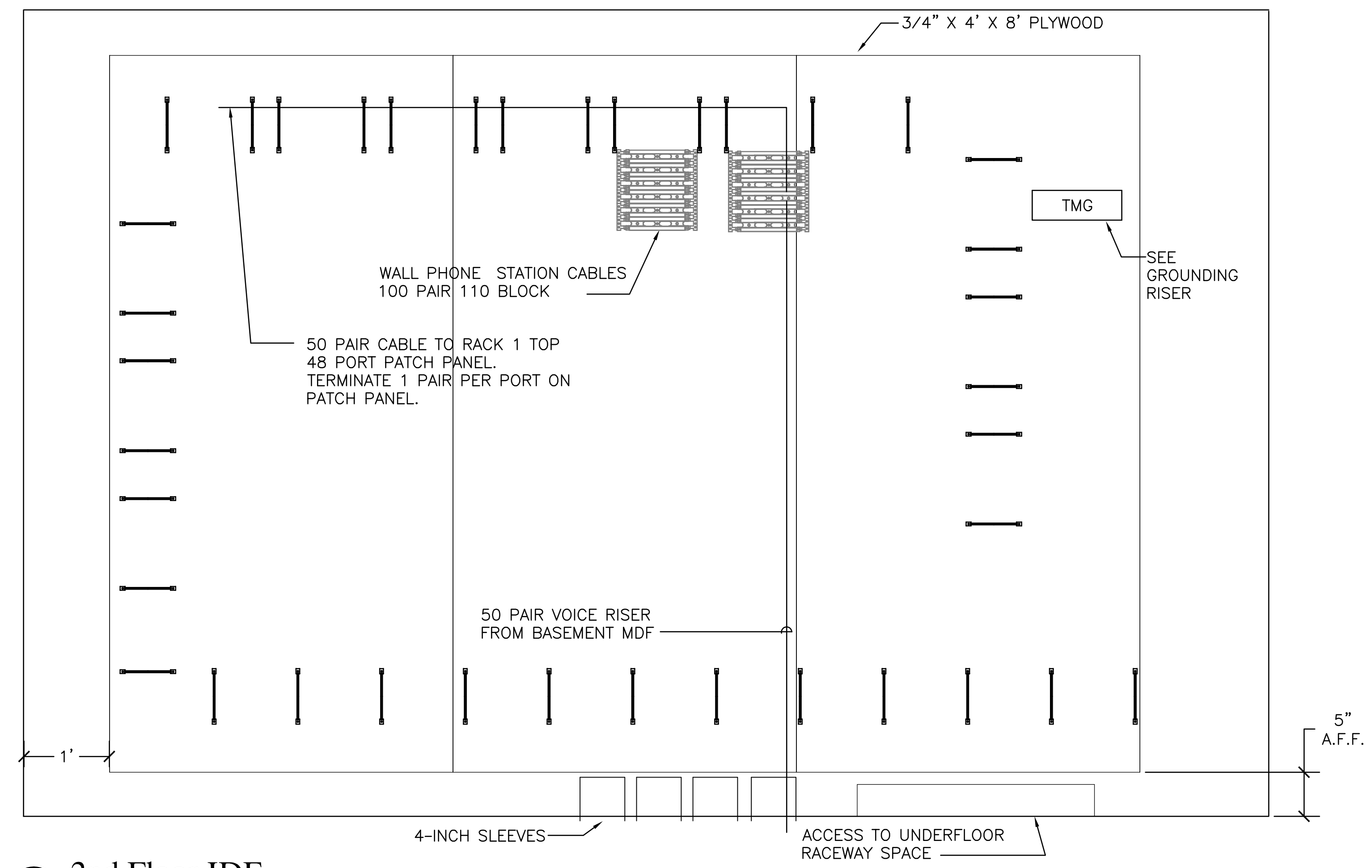HDR

HDR Architecture, Inc.

1101 King Street | Suite 400 | Alexandria, Virginia 22314-2944 | 703.518.8500

**ARCHITECT/ENGINEERS:**

ARCHITECTURE ENGINEERING INTERIOR DESIGN DESIGN/BUILD

ASTORINO

227 Fort Pitt Boulevard Pittsburgh Pennsylvania 15222
TEL 412 765 3700 FAX 412 765 1711 www.astorino.com

Drawing Title: **Telecommunication Elevations**

Approved: Project Director

Project Title: **VA CARES CONSOLIDATION VAMC, PITTSBURGH, PA RESEARCH OFFICE BLDG.**

Location: **VAPHS UNIVERSITY DRIVE**

Date: **08-18-10** | Checked: **REM** | Drawn: **JMG**

Project Number: **646CA2500R**

Building Number: **30**

Drawing Number: **ET3-101**

Dwg. X of X

**Office of Facilities Management**

Department of Veterans Affairs

VA FORM 08-6231, OCT 1978