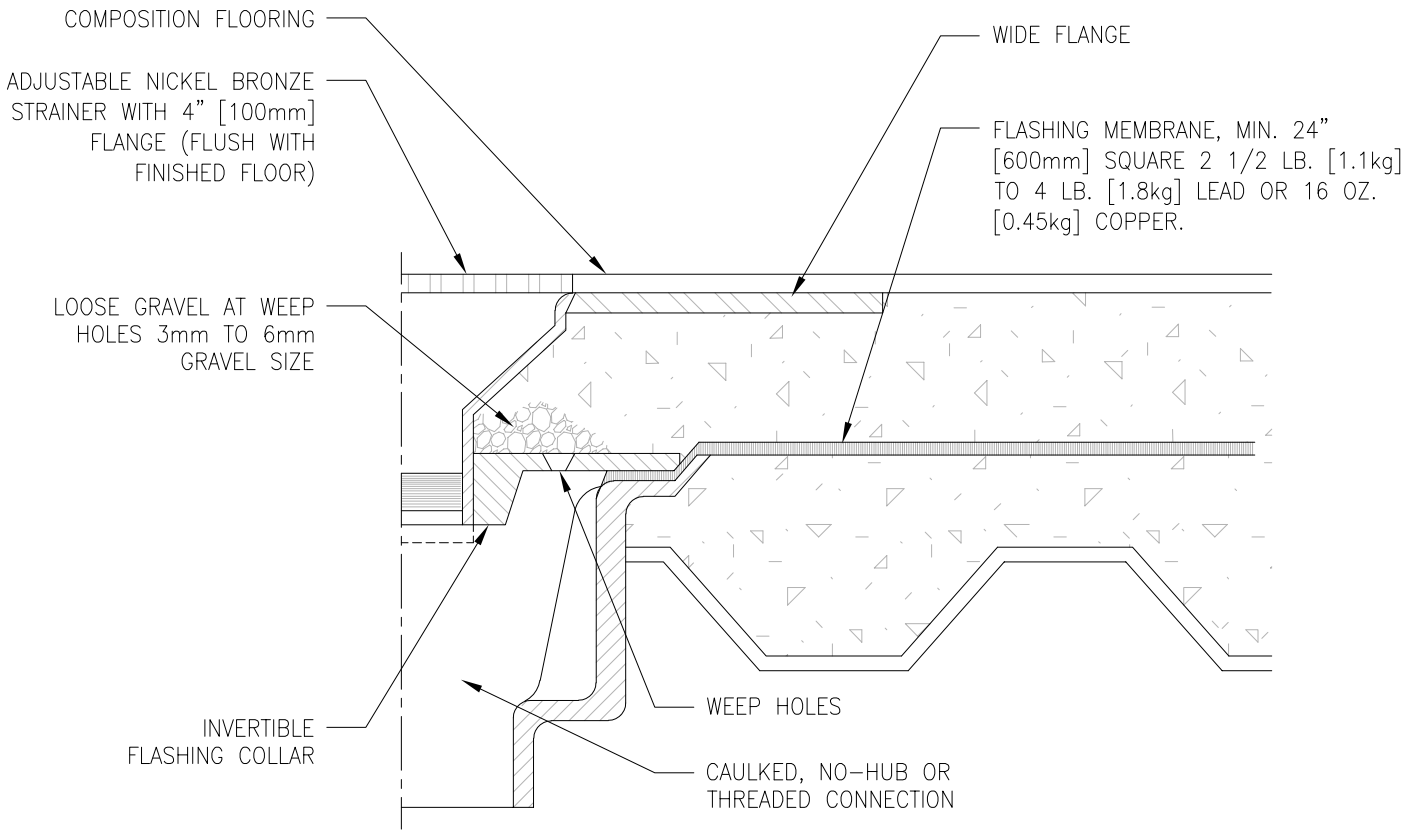

NOTES:

1. SLOPE MEMBRANE LINER 2% TO DRAIN.
2. PROVIDE FLASHING MEMBRANE WHEN DRAIN IS INSTALLED IN A NON-MEMBRANE FLOOR

TYPE "D" FLOOR DRAIN DETAIL

NTS

VA | U.S. Department of Veterans Affairs

DETAIL TITLE / TYPE "D" FLOOR DRAIN

SCALE: NONE

DATE ISSUED: SEPTEMBER 1, 2020 CAD DETAIL NO.: SD221300-04.DWG