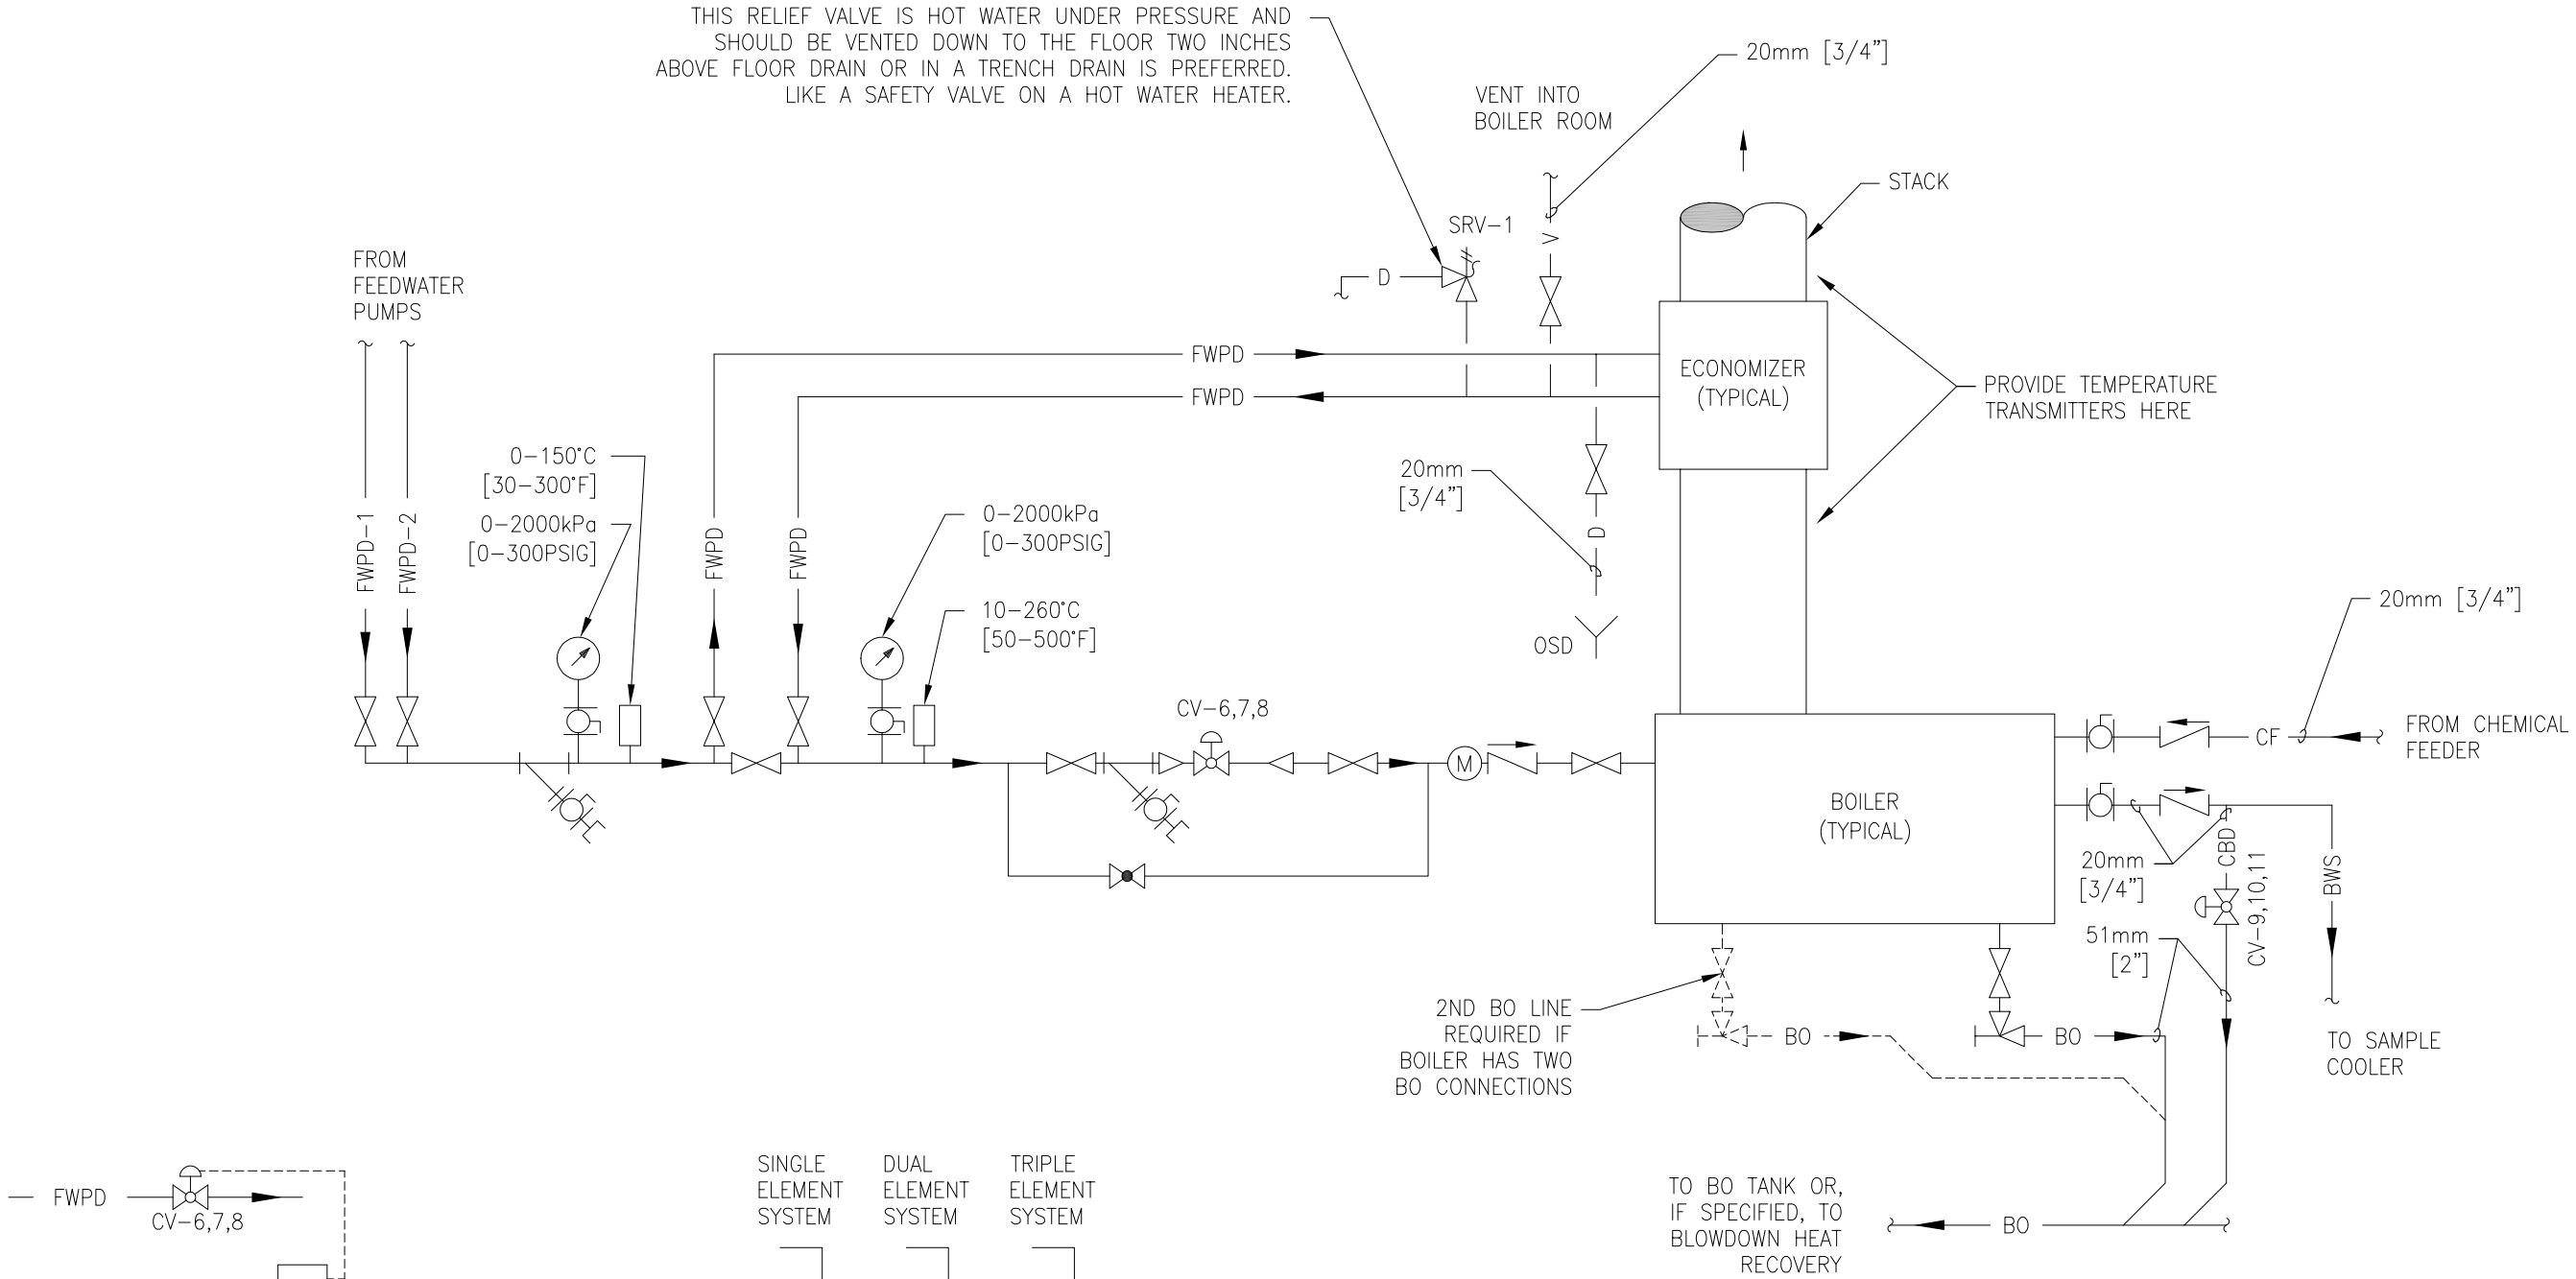

BOILER WATER LEVEL CONTROL SCHEMATIC
(SEE SPECS FOR TYPE OF SYSTEM)

BOILER FLOW DIAGRAM

NTS

DETAIL TITLE / BOILER FLOW DIAGRAM

U.S. Department of Veterans Affairs

VA

SCALE: NONE

DATE ISSUED: NOVEMBER 1, 2020

SD232111-08.DWG