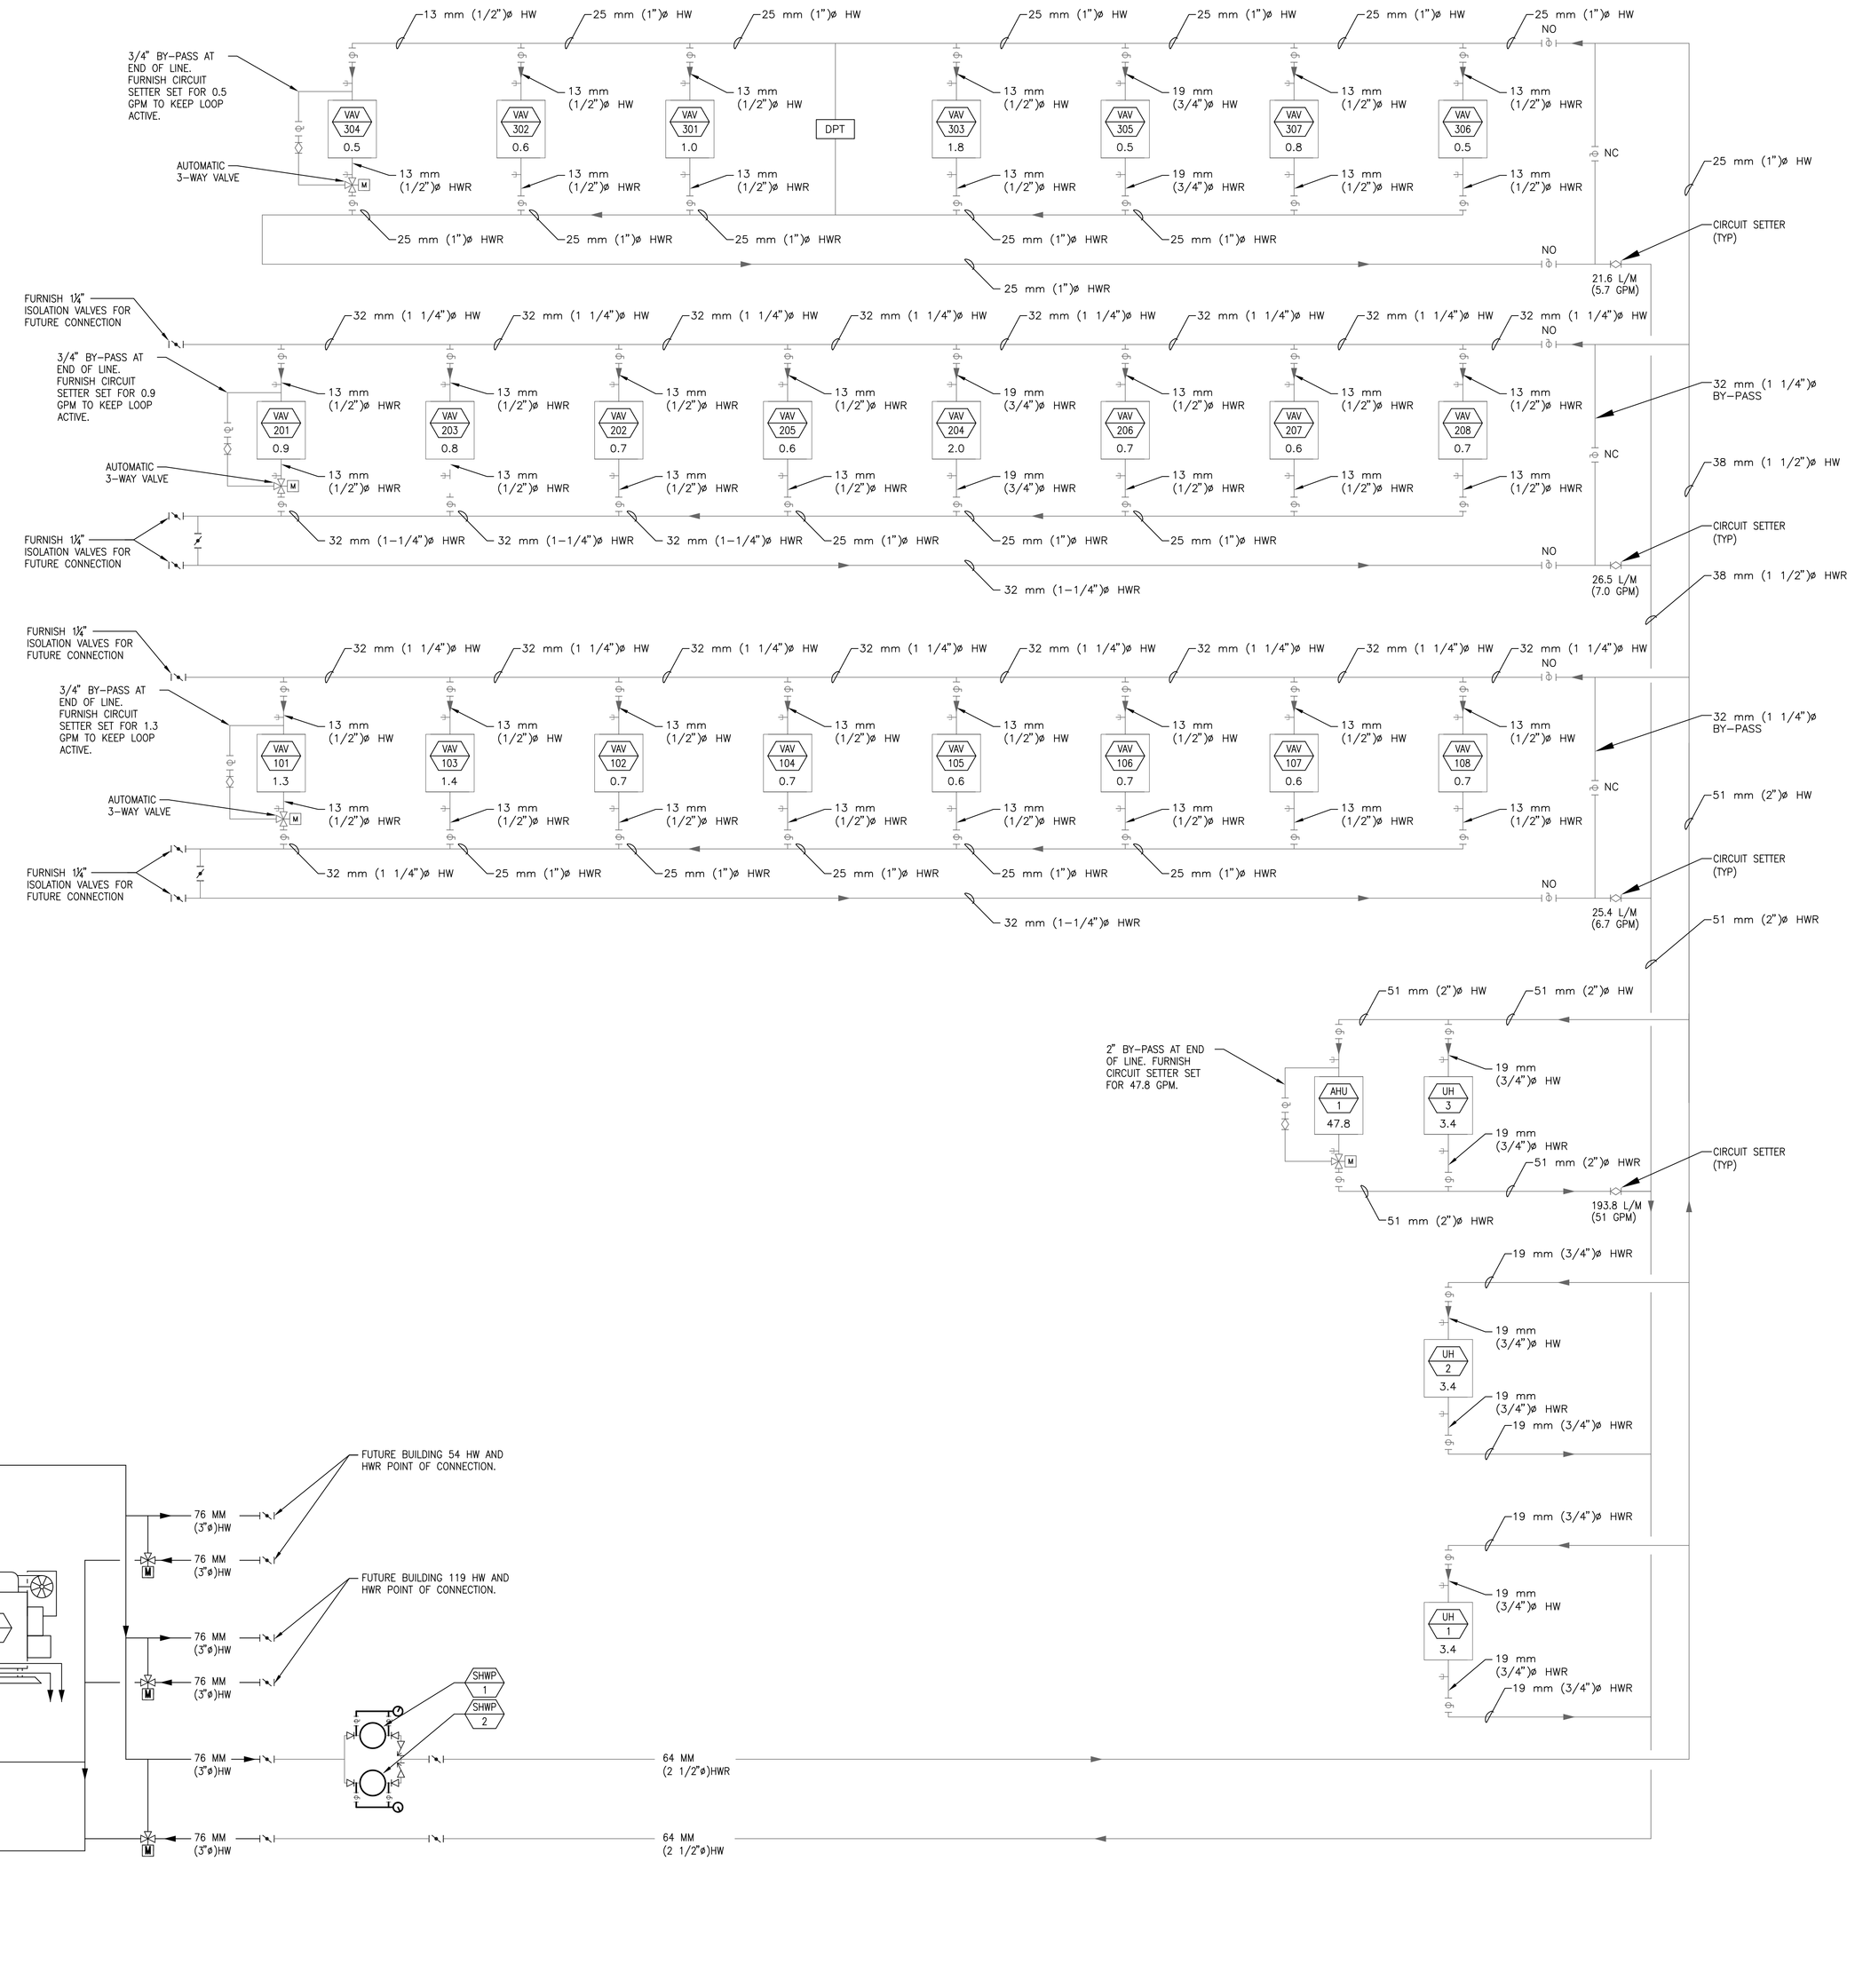

95% SUBMISSION

REVISIONS | DATE

CSHQA

C.W. MOORE PLAZA
250 S. 5TH ST. • BOISE, ID 83702
(208) 343-4635 • FAX (208) 343-1858
http://www.cshqa.com

RICK M. EVERTON, P.E.
C.W. MOORE PLAZA
250 S. 5TH ST
BOISE, IDAHO
PHONE: 208-343-4635 FAX: 208-343-1858

THESE DRAWINGS AND SPECIFICATIONS, AS INSTRUMENTS OF SERVICE, ARE AND SHALL REMAIN THE PROPERTY OF THE ARCHITECT / ENGINEER WHETHER THE PROJECT FOR WHICH THEY ARE MADE IS EXECUTED OR NOT. THESE DRAWINGS AND SPECIFICATIONS ARE NOT TO BE USED BY ANY PERSON OR ENTITY ON OTHER PROJECTS, FOR ADDITIONS TO THIS PROJECT, OR COMPLETION OF THIS PROJECT WHEN PHASED WITHOUT THE WRITTEN CONSENT OF CSHQA OR ITS AFFILIATES. Copyright©2011

STAMP

PRELIMINARY NOT FOR CONSTRUCTION

DRAWING TITLE: HEATING WATER HYDRONIC SCHEMATIC

PROJECT TITLE: VAMC ENERGY UPGRADES PHASE ONE BUILDING 33

DATE: 03/03/11

PROJECT NO. 531-10-114

APPROVED: DIVISION CHIEF

APPROVED: SERVICE DIRECTOR

BUILDING NUMBER: 33 | CHECKED: RME | DRAWN: DJH

LOCATION: BOISE, IDAHO

DRAWING NO. M3.3

DWG. 21 OF 32

DEPARTMENT OF VETERANS AFFAIRS

Username:jziel — Mar 03, 2011 — 3:01pm
Q:\2009\09004-6\Phase 1 – Energy Upgrades\Mech\02_Drawings\M3.3_BUILDING 33.dwg