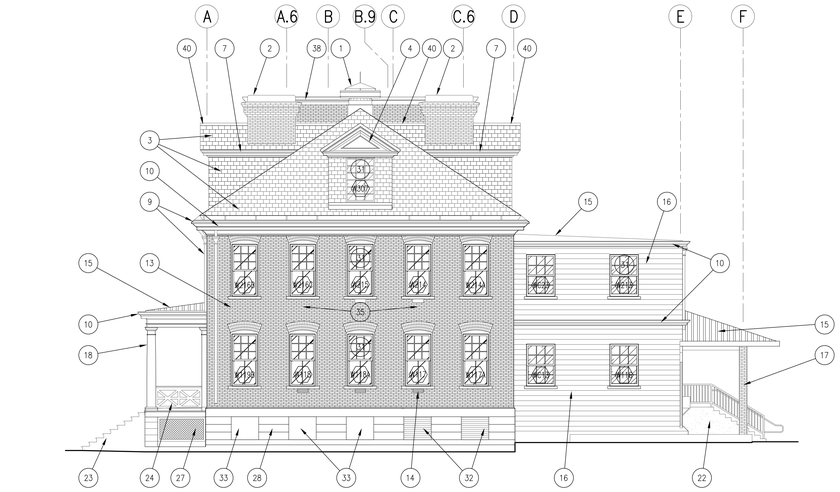

1 SOUTH ELEVATION

0' 4' 8' 12' 16' 20' 24'

SCALE: 1/8" = 1'-0"

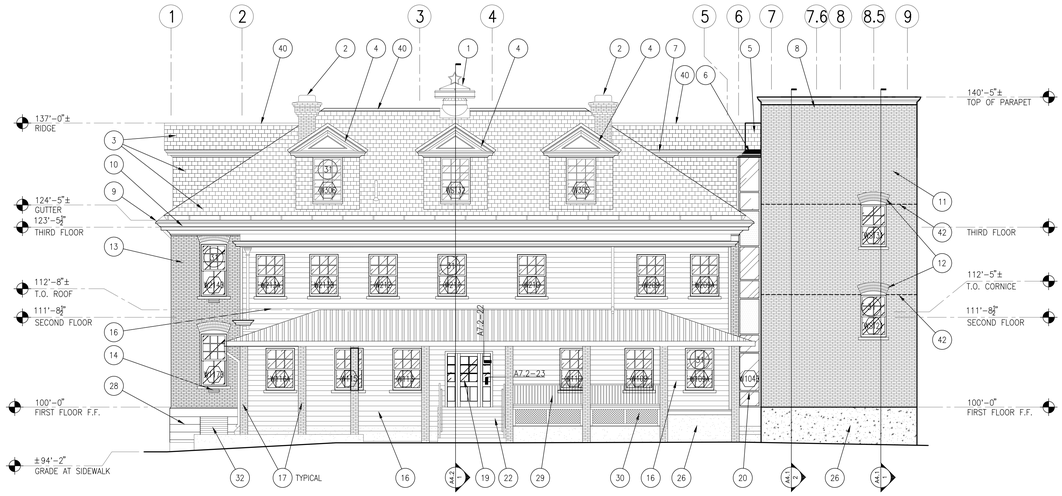

2 EAST ELEVATION

0' 4' 8' 12' 16' 20' 24'

SCALE: 1/8" = 1'-0"

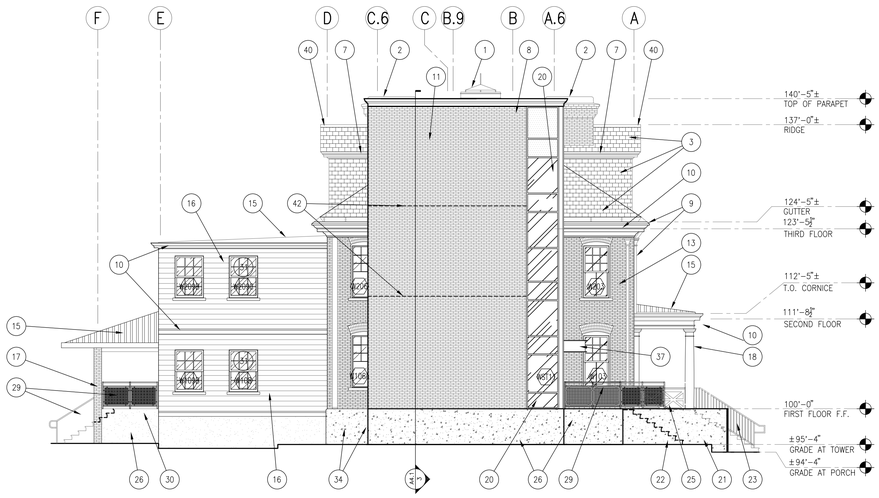

3 NORTH ELEVATION

0' 4' 8' 12' 16' 20' 24'

SCALE: 1/8" = 1'-0"

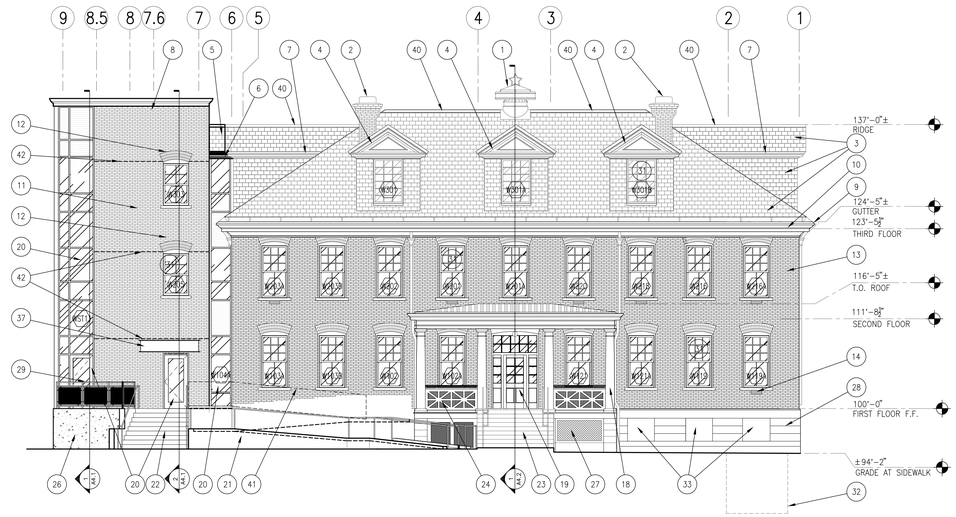

4 WEST ELEVATION

0' 4' 8' 12' 16' 20' 24'

SCALE: 1/8" = 1'-0"

GENERAL NOTES:

A. COORDINATE EXTERIOR LIGHTING, ELECTRICAL EQUIPMENT, SECURITY AND FIRE ALARM EQUIPMENT WITH ELECTRICAL DRAWINGS.

B. REMOVE LOOSE PAINT FROM WOOD CASINGS, COLUMNS, RAILINGS, SOFITTS, CORNICES, AND TRIM TO REMAIN.

C. WOOD ELEMENTS TO REMAIN SHALL BE PATCHED, REPAIRED, SANDED SMOOTH, AND THEN PRIMED AND PAINTED. CW/ COLOR SCHEDULE, AND RESTORATION DRAWINGS.

D. REPLACE ALL (E) WINDOWS WITH (N) ALUMINUM CLAD WOOD WINDOW U.O.N. CW/ WINDOW SCHEDULE A6.1.

E. PROVIDE SEALANT WHERE REQUIRED.

J. DEMOLITION NOT SHOWN ON ELEVATIONS REFER TO DEMOLITION PLANS FOR SCOPE OF DEMOLITION WORK.

K. REFER TO RESTORATION DRAWINGS (A3.2–A3.9) FOR RESTORATION OF HISTORICAL WOOD, SLATE, BRICK, AND STONE.

SHEET NOTES:

1. (E) VENTILATOR, CW/ RESTORATION DRAWINGS.
2. (E) BRICK CHIMNEY, CW/ RESTORATION DRAWINGS.
3. REHABILITATE (E) SLATE SHINGLE ROOF AND DORMER SIDING, RE: ROOF PLAN A2.0, AND CW/ RESTORATION DRAWINGS.
4. (E) DORMER GABLE END WOOD TRIM, CW/ RESTORATION DRAWINGS.
5. (N) SLATE ROOF EXTENSION, RE: A5.1–5.
6. (N) PAINTED WOOD FASCIA TO MATCH EXISTING.
7. (E) WOOD FASCIA, CW/ RESTORATION DRAWINGS.
8. (N) PRE–FINISHED SHEET METAL CORNICE AND COPING.
9. REPLACE (E) COPPER DOWN SPOUTS WITH (N) COPPER UNITS TO MATCH EXISTING SIZE, SHAPE, AND LOCATION.
10. (E) WOOD CORNICE WITH INTEGRAL GUTTER SYSTEM. CW/ RESTORATION DRAWINGS.
11. (N) BRICK VENEER EXTERIOR WALL ASSEMBLY.
12. (N) FLAT ARCH BRICK WINDOW HEAD TO MATCH EXISTING.
13. (E) BRICK, CW/ RESTORATION DRAWINGS.
14. (E) VENT, CW/ RESTORATION DRAWINGS.
15. (N) STANDING SEAM ROOF AND GUTTER SYSTEM.
16. REPLACE (E) SIDING WITH (N) PRE–FINISHED HARDI PLANK SIDING.
17. (E) BRICK COLUMNS, CW/ RESTORATION DRAWINGS.
18. (E) WOOD COLUMNS AND PILASTERS, CW/ RESTORATION DRAWINGS.
19. (N) WOOD DOOR, SIDE LIGHT, AND TRANSOM.
20. (N) STOREFRONT WINDOW/DOOR ASSEMBLY.
21. (N) CONCRETE RAMP AND PAINTED STEEL RAILINGS.
22. (N) CONCRETE STAIRS AND PAINTED STEEL RAILINGS.
23. REPLACE (E) CONCRETE AND WOOD STAIR AND STEEL RAILINGS WITH (N) CONCRETE STAIR AND PAINTED STEEL RAILINGS.
24. REPAIR AND PAINT (E) WOOD RAILING SYSTEM, CW/ RESTORATION DRAWINGS.
25. (N) WOOD RAILING ON PORCH TO MATCH EXISTING.
26. (N) CONCRETE WALL.
27. REPLACE (E) WOOD LATTICE WITH WIRE MESH PANELS TO MATCH ORIGINAL PORCH SKIRTING.
28. (E) SANDSTONE BASE, CW/ RESTORATION DRAWINGS.
29. (N) PAINTED STEEL GUARDRAIL.
30. REPLACE (E) GYPSUM PANELS W/ WIRE MESH PANELS AND GYPSUM BACKING. SEAL CRAWL SPACE UNDER PORCH TO WEATHER.
31. NEW METAL CLAD WOOD WINDOW WITH INSULATED GLAZING, TYPICAL CW/ RESTORATION DRAWINGS.
32. EXISTING UNDERGROUND MECHANICAL ACCESS, RE: MECHANICAL.
33. REMOVE PAINT AND CLEAN AND REPAIR EXISTING CMU INFILL, CW/ RESTORATION DRAWINGS.
34. PATCH AND REPAIR FACE OF CONCRETE AND STONE FOUNDATION WALLS WHERE BRICK WALL WAS REMOVED.
35. PATCH AND REPAIR BRICK WHERE METAL FIRE ESCAPE LADDER WAS REMOVED, CW/ RESTORATION DRAWINGS.
36. NEW FOUNDATION WALL TO MATCH EXISTING WALL HEIGHT. NOTE THAT THIS WALL MAY BE FOUND TO EXIST ONCE CONCRETE STAIRS AND LANDING ARE REMOVED. IF SO, PATCH AND REPAIR EXISTING WALL AND PROVIDE A CREDIT TO THE OWNER THROUGH A CHANGE ORDER.
37. (N) STEEL CANOPY.
38. (N) ADDITION BEYOND.
39. (N) CONCRETE CURB UNDER WOOD SKIRTING, TYP. ALL SIDES OF PORCH.
40. (E) RIDGELINE W/ (N) COPPER CAP.
41. GUARDRAIL NOT SHOWN FOR CLARITY, RE: A4.3–2.
42. (N) BRICK VENEER ANGLE SUPPORT FULL LENGTH OF WALL, CW/ STRUCTURAL.

EXTERIOR MATERAILS

- INSULATED GLASS
- SPANDREL GLASS
- EXISTING BRICK
- NEW BRICK
- NEW CONCRETE

COLOR SCHEDULE:

95% SUBMISSION

REVISIONS | DATE

CSHQA

C.W. MOORE PLAZA
250 S. 5TH ST. • BOISE, ID 83702
(208) 343-4635 • FAX (208) 343-1858
http://www.cshqa.com

JOHN D. CHAUS, ARCHITECT
C.W. MOORE PLAZA
250 S. 5TH ST
BOISE, IDAHO
PHONE: 208-343-4635 FAX: 208-343-1858

THESE DRAWINGS AND SPECIFICATIONS, AS INSTRUMENTS OF SERVICE, ARE AND SHALL REMAIN THE PROPERTY OF THE ARCHITECT / ENGINEER WHETHER THE PROJECT FOR WHICH THEY ARE MADE IS EXECUTED OR NOT. THESE DRAWINGS AND SPECIFICATIONS SHALL NOT BE USED BY ANY PERSON OR ENTITY ON OTHER PROJECTS, FOR ADDITIONS TO THIS PROJECT, OR COMPLETION OF THIS PROJECT WHEN PHASED WITHOUT THE WRITTEN CONSENT OF CSHQA OR ITS AFFILIATES. Copyright©2011

STAMP

PRELIMINARY
NOT FOR
CONSTRUCTION

DRAWING TITLE: EXTERIOR ELEAVTIONS

PROJECT TITLE: VAMC RENOVATE BUILDING 33

DATE: 03/04/11

PROJECT NO. 531–10–114

APPROVED: DIVISION CHIEF

APPROVED: SERVICE DIRECTOR

BUILDING NUMBER: 33 | CHECKED: JMO | DRAWN: BKS

LOCATION: BOISE, IDAHO

DRAWING NO. A3.1

DWG. 22 OF 102

DEPARTMENT OF VETERANS AFFAIRS