DOOR REMARKS

1. EXISTING WOOD DOOR TO REMAIN. PATCH CRACK IN PANEL. REMOVE AND REPLACE EXISTING HARDWARE. PROVIDE A DUTCHMAN REPAIR IN HOLE WHERE LOCK WAS REMOVED. REPAINT DOOR.
2. EXISTING DOOR INSTALLED UNDER A SEPARATE PROJECT.
3. PROVIDE A TYPE 'F1' CASING ON HALLWAY SIDE OF DOOR ONLY.

HARDWARE GROUPS

EEW	EXTERIOR ENTRY – WOOD
EEA	EXTERIOR ENTRY – ALUMINUM
PAS	PASSAGE
OFF	OFFICE
CLS	CLASSROOM
STR	STORAGE
RST	RATED STAIR
RSG	RATED STORAGE

WINDOW SCHEDULE

ROOM #	ROOM NAME	WINDOW #	WINDOW TYPE
102	OFFICE	W102	W1
102	OFFICE	W102A	W1
103	OFFICE	W103	W1
103	OFFICE	W103A	W1
103	OFFICE	W103B	W1
104	WAITING	W104	W1
104	WAITING	W104A	W6
104	WAITING	W104B	W5
106	RECEPTION	W106	W1
106	RECEPTION	W106A	W1
108	OFFICE	W108	W2
109	OFFICE	W109	W2
109	OFFICE	W109A	W2
109	OFFICE	W109B	W2
110	OFFICE	W110	W2
113	SUPPLY	W113	W2
115	OFFICE	W115	W2
116	OFFICE	W116	W2
116	OFFICE	W116A	W2
117	OFFICE	W117	W1
117	OFFICE	W117A	W1
117	OFFICE	W117B	W1
118	OFFICE	W118	W1
118	OFFICE	W118A	W1
119	OFFICE	W119	W1
119	OFFICE	W119A	W1
119	OFFICE	W119B	W1
121	CONFERENCE	W121	W1
121	CONFERENCE	W121A	W1
C13	CORRIDOR	WC13	W2
ST11	STAIR NORTH	WST11	W8
ST11	STAIR NORTH	WST11A	W7
201	OFFICE	W201	W1
201	OFFICE	W201A	W1
202	OFFICE	W202	W1
203	OFFICE	W203	W1
203	OFFICE	W203A	W1
203	OFFICE	W203B	W1
204	OFFICE	W204	W1
205	LOBBY	W205	W4
ST21	STAIR	WST21	W4
206	RECPTION DESK/COPY	W206	W1
206	RECPTION DESK/COPY	W206A	W1
209	CONFERENCE	W209	W2
209	CONFERENCE	W209A	W2
209	CONFERENCE	W209B	W2
209	CONFERENCE	W209C	W2
W210	BREAK ROOM	W210	W2
211	OFFICE	W211	W2
212	OFFICE	W212	W2
213	OFFICE	W213	W2
213	OFFICE	W213A	W2
213	OFFICE	W213B	W2
C23	CORRIDOR	WC23	W2
214	OFFICE	W214	W1
214	OFFICE	W214A	W1
214	OFFICE	W214B	W1
215	OFFICE	W215	W1
216	OFFICE	W216	W1
216	OFFICE	W216A	W1
216	OFFICE	W216B	W1
216	OFFICE	W216C	W1
218	OFFICE	W218	W1
220	OFFICE	W220	W1
301	CENTRALIZED SCHEDULING	W301	W3
301	CENTRALIZED SCHEDULING	W301A	W3
301	CENTRALIZED SCHEDULING	W301B	W3
303	LOBBY	W301B	W4
ST31	STAIR	WST31	W4
305	OFFICE	W305	W3
ST32	STAIR	WST32	W3
306	OFFICE	W306	W3
307	OPERATORS	W307	W3

DOOR SCHEDULE; FIRST FLOOR

#	ROOM NAME	SIZE	DOOR TYPE	DOOR THICKNESS	DOOR MATERIAL	DOOR FACING/FINISH	DOOR GLAZING	FRAME TYPE	FRAME MATERIAL	FRAME FINISH	FIRE RATING	HARDWARE GROUP	DETAILS HEAD	DETAILS JAMB	DETAILS THRESHOLD	DOOR REMARKS (REFER TO REMARKS IN ADJACENT TEXT BOX)
G01A	VACANT	(E)	(E)	(E)	WD	P	–	(E)	HM	P	–	STR				1
G07	TELECOM	3'–0" x 7'–0"	(E)	(E)	(E)	(E)	–	(E)	(E)	(E)	–	(E)				2
100	VESTIBULE	3'–0" x 7'–0"	D5	2 1/4"	WD	ST	T	F6	WD	ST	–	EEW				
101	VESTIBULE	3'–0" x 7'–0"	D4	1 3/4"	WD	ST	–	F1	WD	ST	–	PAS				
102	OFFICE	3'–0" x 7'–0"	D3	1 3/4"	WD	ST	–	F1	WD	ST	–	OFF				
103	OFFICE	3'–0" x 7'–0"	D3	1 3/4"	WD	ST	–	F1	WD	ST	–	OFF				
105	LOBBY	3'–0" x 7'–0"	D1	1 3/4"	AL	FF	–	F1	AL	FF	–	EEA				
105A	LOBBY	3'–0" x 7'–0"	D4	1 3/4"	WD	ST	GL4	F5	WD	ST	–	PAS				
106	RECEPTION	3'–0" x 7'–0"	D4	1 3/4"	WD	ST	GL6	F1	WD	ST	–	CLS				
107	MENS	3'–0" x 7'–0"	D3	1 3/4"	WD	ST	–	F1	WD	ST	–	PAS				
108	OFFICE	3'–0" x 7'–0"	D3	1 3/4"	WD	ST	–	F1	WD	ST	–	OFF				
109	OFFICE	3'–0" x 7'–0"	D3	1 3/4"	WD	ST	–	F1	WD	ST	–	OFF				
110	OFFICE	3'–0" x 7'–0"	D3	1 3/4"	WD	ST	–	F1	WD	ST	–	OFF				
111	SUPPLY	3'–0" x 7'–0"	D3	1 3/4"	WD	ST	–	F1	WD	ST	–	CLS				
112	VESTIBULE	3'–0" x 7'–0"	D5	2 1/4"	WD	ST	T	F7	WD	ST	–	EEW				
112A	VESTIBULE	3'–0" x 7'–0"	D4	1 3/4"	WD	ST	T	F1	WD	ST	–	PAS				
113	STORAGE	3'–0" x 7'–0"	D3	1 3/4"	WD	ST	–	F1	WD	ST	–	STR				
114	HAC	3'–0" x 7'–0"	D3	1 3/4"	WD	ST	–	F1	WD	ST	–	STR				
115	OFFICE	3'–0" x 7'–0"	D3	1 3/4"	WD	ST	–	F1	WD	ST	–	OFF				
116	OFFICE	3'–0" x 7'–0"	D3	1 3/4"	WD	ST	–	F1	WD	ST	–	OFF				
117	OFFICE	3'–0" x 7'–0"	D3	1 3/4"	WD	ST	–	F1	WD	ST	–	OFF				
118	OFFICE	3'–0" x 7'–0"	D3	1 3/4"	WD	ST	–	F1	WD	ST	–	OFF				
119	OFFICE	3'–0" x 7'–0"	D3	1 3/4"	WD	ST	–	F1	WD	ST	–	OFF				
120	WOMENS	3'–0" x 7'–0"	D3	1 3/4"	WD	ST	–	F1	WD	ST	–	PAS				
121	CONFERENCE ROOM	3'–0" x 7'–0"	D4	1 3/4"	WD	ST	–	F1	WD	ST	–	CLS				
ST11	STAIR NORTH	3'–0" x 7'–0"	D1	1 3/4"	AL	FF	T	W8	AL	FF	–	STR				
ST11A	STAOR NORTH	3'–0" x 7'–0"	D3	1 3/4"	HM	ST	–	F7	HM	P	1HR	STR				

DOOR SCHEDULE; SECOND FLOOR, THIRD FLOOR

#	ROOM NUMBERS	SIZE	DOOR TYPE	DOOR THICKNESS	DOOR MATERIAL	DOOR FACING/FINISH	DOOR GLAZING	FRAME TYPE	FRAME MATERIAL	FRAME FINISH	FIRE RATING	HARDWARE GROUP	DETAILS HEAD	DETAILS JAMB	DETAILS THRESHOLD	REMARKS
201	OFFICE	3'–0" x 7'–0"	D3	1 3/4"	WD	ST	–	F1	WD	ST	–	OFF				
202	OFFICE	3'–0" x 7'–0"	D3	1 3/4"	WD	ST	–	F1	WD	ST	–	OFF				
203	OFFICE	3'–0" x 7'–0"	D3	1 3/4"	WD	ST	–	F1	WD	ST	–	OFF				
204	WAITING	3'–0" x 7'–0"	D4	1 3/4"	WD	ST	GL4	F2	WD	ST	–	PAS				
205	LOBBY	3'–0" x 7'–0"	D4	1 3/4"	WD	ST	GL4	F5	WD	ST	–	PAS				
206	RECEPTION/ DESK/ COPY/ SECURE FILES/ SHREADER	3'–0" x 7'–0"	D4	1 3/4"	WD	ST	GL6	F1	WD	ST	–	CLS				
207	MENS	3'–0" x 7'–0"	D3	1 3/4"	WD	ST	–	F1	WD	ST	–	PAS				
208	PAPER/ STORAGE/ SUPPLIES	3'–0" x 7'–0"	D3	1 3/4"	WD	ST	–	F1	WD	ST	–	CLS				
209	CONFERENCE ROOM	3'–0" x 7'–0"	D4	1 3/4"	WD	ST	GL4	F2	WD	ST	–	CLS				
210	BREAK ROOM	3'–0" x 7'–0"	D4	1 3/4"	WD	ST	GL4	F2	WD	ST	–	PAS				
211	OFFICE	3'–0" x 7'–0"	D3	1 3/4"	WD	ST	–	F1	WD	ST	–	OFF				
212	OFFICE	3'–0" x 7'–0"	D3	1 3/4"	WD	ST	–	F1	WD	ST	–	OFF				
213	CALL CENTER	3'–0" x 7'–0"	D3	1 3/4"	WD	ST	–	F1	WD	ST	–	OFF				
214	OFFICE	3'–0" x 7'–0"	D3	1 3/4"	WD	ST	–	F1	WD	ST	–	OFF				
215	OFFICE	3'–0" x 7'–0"	D3	1 3/4"	WD	ST	–	F1	WD	ST	–	OFF				
216	OFFICE	3'–0" x 7'–0"	D3	1 3/4"	WD	ST	–	F1	WD	ST	–	OFF				
217	WOMENS	3'–0" x 7'–0"	D3	1 3/4"	WD	ST	–	F1	WD	ST	–	PAS				
218	OFFICE	3'–0" x 7'–0"	D3	1 3/4"	WD	ST	–	F1	WD	ST	–	OFF				
219	UTILITY ROOM	3'–0" x 7'–0"	D3	1 3/4"	WD	ST	–	F1	HM	P	–	STR				
220	OFFICE	3'–0" x 7'–0"	D3	1 3/4"	WD	ST	–	F1	WD	ST	–	OFF				
ST21	STAIRS	3'–0" x 7'–0"	D3	1 3/4"	HM	ST	–	F7	HM	P	1HR	RST				
301	CENTRALIZED SCHEDULING	3'–0" x 7'–0"	D4	1 3/4"	WD	ST	–	F1	WD	ST	–	OFF				
301A	CENTRALIZED SCHEDULING	3'–0" x 7'–0"	D4	1 3/4"	WD	ST	–	F1	WD	ST	–	OFF				
303	LOBBY	3'–0" x 7'–0"	D4	1 3/4"	WD	ST	–	F5	WD	ST	–	PAS				
304	ELEVATOR CONTROL ROOM	3'–0" x 7'–0"	D2	1 3/4"	HM	P	–	F1	HM	P	1HR	RSG				3
305	OFFICE	3'–0" x 7'–0"	D3	1 3/4"	WD	ST	–	F1	WD	ST	–	OFF				
306	OFFICE	3'–0" x 7'–0"	D3	1 3/4"	WD	ST	–	F1	WD	ST	–	OFF				
307	OPERATORS	3'–0" x 7'–0"	D4	1 3/4"	WD	ST	GL–6	F1	WD	ST	–	OFF				
ST31	STAIRS	3'–0" x 7'–0"	D3	1 3/4"	HM	ST	–	F7	HM	P	1HR	RST				
ST32	STAIRS	3'–0" x 7'–0"	D4	1 3/4"	WD	P	GL–4	F4	WD	ST	–	PAS				

ABBREVIATIONS

AL	ALUMINUM
FF	FACTORY FINISH
HM	HOLLOW METAL
P	PAINT
T	TEMPERED SAFETY GLASS
WD	WOOD

GENERAL DOOR & FRAME NOTES

1. PROVIDE BACKING IN WALLS AT ALL WALL MOUNTED DOOR STOPS.
2. ALL GLAZING IN DOORS SHALL BE TEMPERED SAFETY GLAZING.

GLAZING LEGEND / NOTES:

GLAZING UNIT DESIGNATIONS

- GL1 1" CLEAR LOW 'E' INSULATED GLAZING UNITS
- GL2 1" INSULATED COATED SPANDREL UNITS
- GL3 3/4" CLEAR LOW 'E' INSULATED GLAZING UNITS (SEE NOTE 3)
- GL4 1/4" CLEAR GLAZING (T)
- GL5 1/4" FIRE RATED CLEAR GLAZING
- GL6 1/4" FROSTED GLAZING (T)

GLAZING GENERAL NOTES

1. ALL EXTERIOR GLAZING TO BE TYPE GL1 U.N.O.
2. SAFETY GLASS AT LOCATIONS INDICATED 'T' U.N.O.
3. PROVIDE WINDOWS EQUAL TO MARVIN "STORMPLUS"

GENERAL NOTES:

A. COORDINATE ALL DOORS AND WINDOWS WITH THE FLOOR PLANS AND EXTERIOR ELEVATIONS.
B. FIELD VERIFY ALL DIMENSIONS PRIOR TO FABRICATION.
C. EXTERIOR WINDOW TYPES ARE SHOWN FROM THE OUTSIDE.
D. STOREFRONT WINDOW SYSTEMS FINISH TO MATCH EFCO ALUMINUM ANODIZED CHAMPAGNE.
E. ALUMINUM CLAD WOOD WINDOWS FINISH TO MATCH MARVIN WINDOWS COCONUT CREAM.
F. COORDINATE WITH SECURITY PLAN FOR ELECTRIFIED HARDWARE REQUIREMENTS.
G. REFER TO INTERIOR AND EXTERIOR ELEVATIONS AND REFLECTED CEILING PLANS FOR ADDITIONAL FINISH REQUIREMENTS NOT INDICATED IN SCHEDULE AND FLOOR PLAN.
H. PROVIDE APPROPRIATE U.F.A.S. COMPLIANT FLOOR TRANSITIONS BETWEEN DISSIMILAR FLOOR MATERIALS AS REQUIRED.
I. DIMENSIONS SHOWN FOR NEW ALUMINUM CLAD WINDOWS ARE APPROXIMATE. CONTRACTOR SHALL FIELD VERIFY EACH EXISTING OPENING PRIOR TO FABRICATION.
J. VERIFY DIMENSIONS OF EXISTING OPENINGS PRIOR TO FABRICATING AND INSTALLING NEW FRAME AND DOOR. PROVIDE NEW BLOCKING AS REQUIRED.

DOOR TYPES

SCALE: 1/4" = 1'-0"

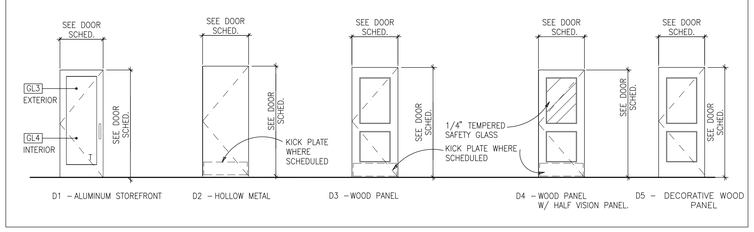

ALUM. CLAD WOOD WINDOW TYPES

SCALE: 1/4" = 1'-0"

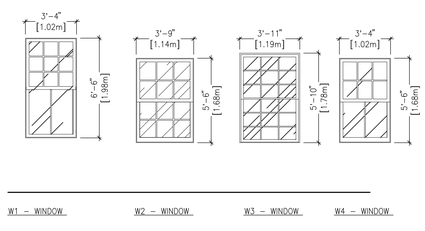

STOREFRONT WINDOW TYPES

SCALE: 1/4" = 1'-0"

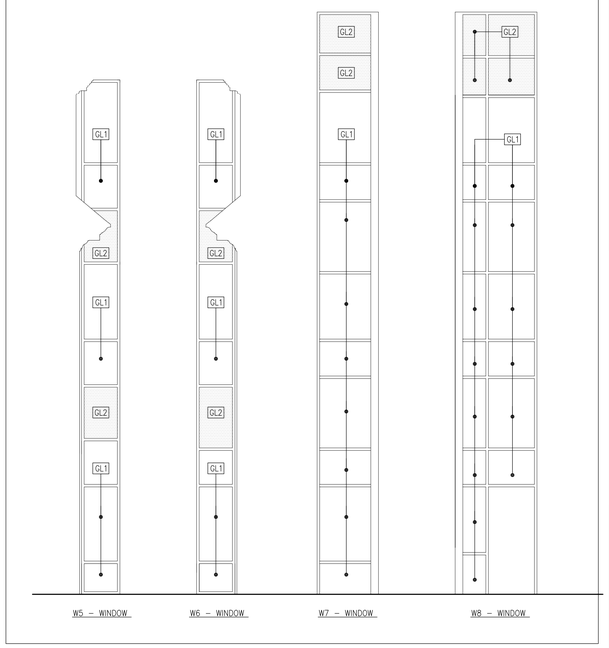

FRAME TYPES

SCALE: 1/4" = 1'-0"

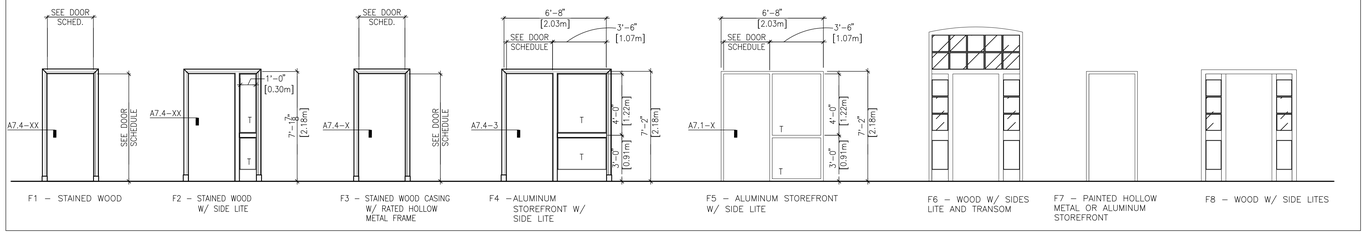

95% SUBMISSION

REVISIONS | DATE

CSHQA

C.W. MOORE PLAZA
250 S. 5TH ST. • BOISE, ID 83702
(208) 343-4635 • FAX (208) 343-1858
http://www.cshqa.com

JOHN D. MAULIN, ARCHITECT
C.W. MOORE PLAZA
250 S. 5TH ST
BOISE, IDAHO
PHONE: 208-343-4635 FAX: 208-343-1858

THESE DRAWINGS AND SPECIFICATIONS, AS INSTRUMENTS OF SERVICE, ARE AND SHALL REMAIN THE PROPERTY OF THE ARCHITECT / ENGINEER WHETHER THE PROJECT FOR WHICH THEY ARE MADE IS EXECUTED OR NOT. THESE DRAWINGS AND SPECIFICATIONS SHALL NOT BE USED BY ANY PERSON OR ENTITY ON OTHER PROJECTS, FOR ADDITIONS TO THIS PROJECT, OR COMPLETION OF THIS PROJECT WHEN PHASED WITHOUT THE WRITTEN CONSENT OF CSHQA OR ITS AFFILIATES. Copyright©2011

STAMP: PRELIMINARY NOT FOR CONSTRUCTION

DRAWING TITLE: DOOR SCHEDULE AND WINDOW TYPES

PROJECT TITLE: VAMC RENOVATE BUILDING 33

DATE: 03/04/11

PROJECT NO.: 531-10-114

APPROVED: DIVISION CHIEF

APPROVED: SERVICE DIRECTOR

BUILDING NUMBER: 33 | CHECKED: JMO | DRAWN: BKS

LOCATION: BOISE, IDAHO

DRAWING NO.: A6.2

DWG. 37 OF 102

DEPARTMENT OF VETERANS AFFAIRS