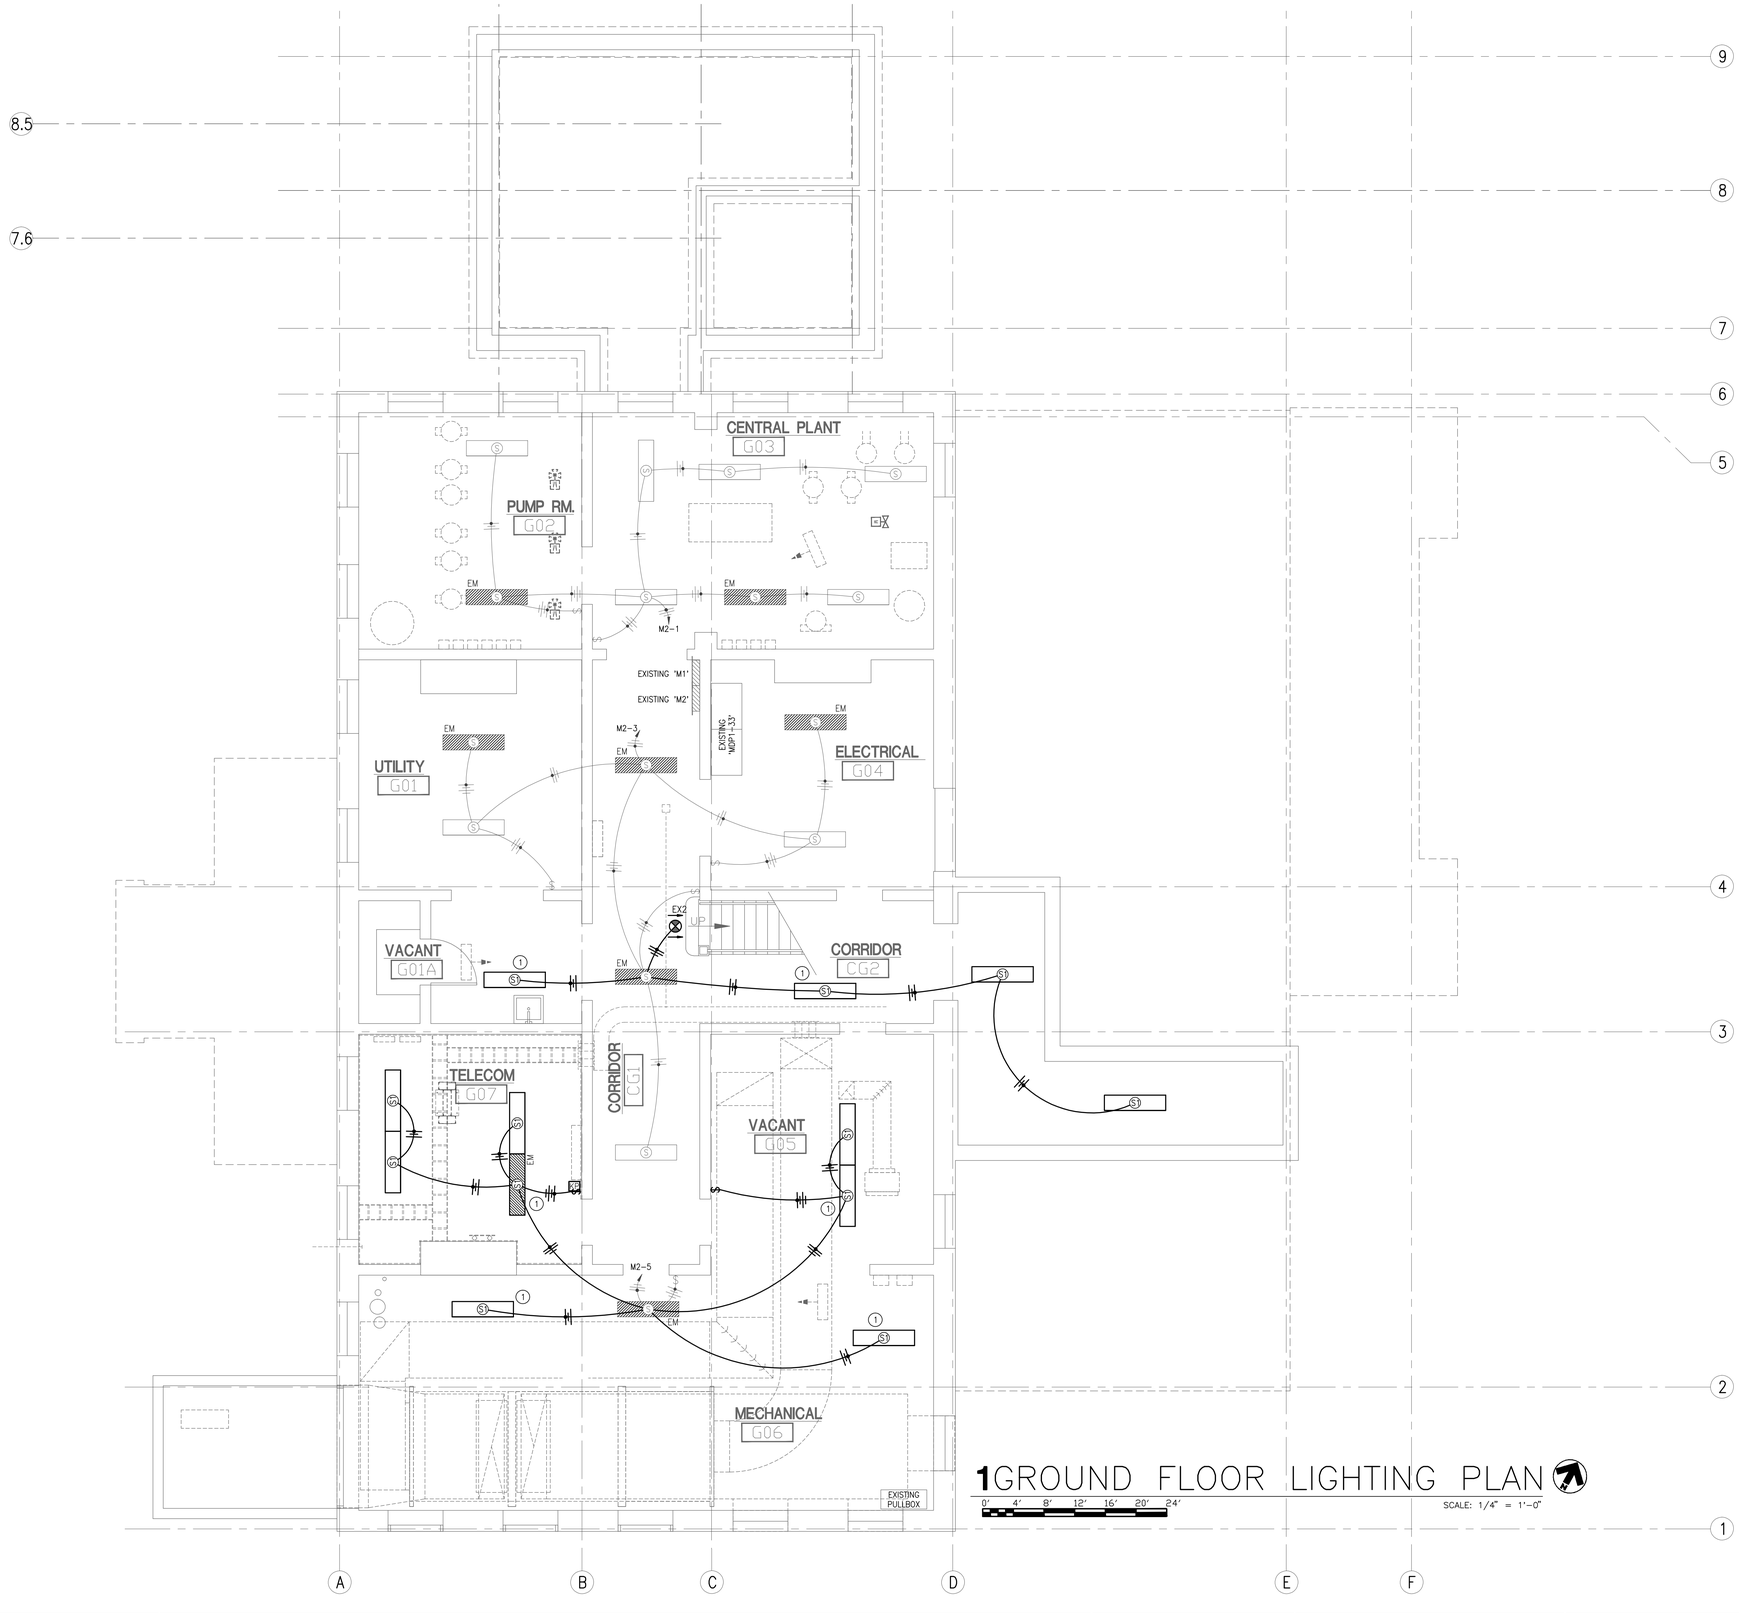

1 GROUND FLOOR LIGHTING PLAN

0' 4' 8' 12' 16' 20' 24'

SCALE: 1/4" = 1'-0"

GENERAL NOTES:

A. FURNISH AND INSTALL POWER WIRING AND MAKE ELECTRICAL CONNECTIONS FROM BUILDING WIRING SYSTEM TO ALL EQUIPMENT ITEMS HAVING ELECTRICAL POWER REQUIREMENTS, BE THEY FURNISHED UNDER THIS DIVISION OR OTHER DIVISIONS OF THE CONSTRUCTION DOCUMENTS.

B. MAKE ALL CONNECTIONS TO EQUIPMENT PER MANUFACTURER'S REQUIREMENTS.

C. CONDUITS AND BOXES SHALL BE SURFACE MOUNTED TIGHT TO EXISTING WALLS AND CEILING STRUCTURE. ROUTE PARALLEL WITH BUILDING ELEMENTS.

D. ALL LIGHT FIXTURES SHALL BE 120 VOLT, UNLESS OTHERWISE NOTED.

E. ALL EXIT SIGNS SHALL BE CONNECTED TO LOCAL UNSWITCHED LIGHTING CIRCUIT.

F. EMERGENCY LIGHT FIXTURES DESIGNATED WITH 'EM' SHALL BE CONTROLLED WITH WALL SWITCHES OR LIGHTING CONTROLS AS INDICATED.

G. ALL FINAL LOCATIONS AND ARRANGEMENTS OF LIGHTING FIXTURES SHALL BE COORDINATED WITH OTHER TRADES.

SHEET NOTES:

1. CONNECT NEW LIGHT FIXTURES TO EXISTING LIGHTING CIRCUIT AND SWITCHING AS SHOWN.

95% SUBMISSION

REVISIONS | DATE

CSHQA

C.W. MOORE PLAZA
250 S. 5TH ST. • BOISE, ID 83702
(208) 343-4635 • FAX (208) 343-1858
http://www.cshqa.com

AMY K. DOCKTER, P.E.
C.W. MOORE PLAZA
250 S. 5TH ST
BOISE, IDAHO
PHONE: 208-343-4635 FAX: 208-343-1858

THESE DRAWINGS AND SPECIFICATIONS, AS INSTRUMENTS OF SERVICE, ARE AND SHALL REMAIN THE PROPERTY OF THE ARCHITECT / ENGINEER WHETHER THE PROJECT FOR WHICH THEY ARE MADE IS EXECUTED OR NOT. THESE DRAWINGS AND SPECIFICATIONS SHALL NOT BE USED BY ANY PERSON OR ENTITY ON OTHER PROJECTS, FOR ADDITIONS TO THIS PROJECT, OR COMPLETION OF THIS PROJECT WHEN PHASED WITHOUT THE WRITTEN CONSENT OF CSHQA OR ITS AFFILIATES. Copyright ©2011

STAMP

PRELIMINARY
NOT FOR
CONSTRUCTION

DRAWING TITLE
GROUND FLOOR
LIGHTING PLAN

APPROVED: DIVISION CHIEF

APPROVED: SERVICE DIRECTOR

PROJECT TITLE
VAMC
RENOVATE
BUILDING 33

BUILDING NUMBER 33 | CHECKED AKD | DRAWN CRP

LOCATION BOISE, IDAHO

DATE 03/04/11

PROJECT NO. 531-10-114

DRAWING NO. E2.4

DWG. 85 OF 102

DEPARTMENT OF VETERANS AFFAIRS

Username: dpirc
Mar 08, 2011 - 10:55am
Q:\2009\09004.6\Phase 2 - Renovations\Elec\02_Drawings\E24.dwg