BLDG. # 25

PIPE BSMT. FLOOR PLAN

EASI FILE CORP. IRVINE, CA EFH 30

ELEC. 1-4050

DRAWING # 25-E1

JAN. 1951

SHEET # 1 OF 2

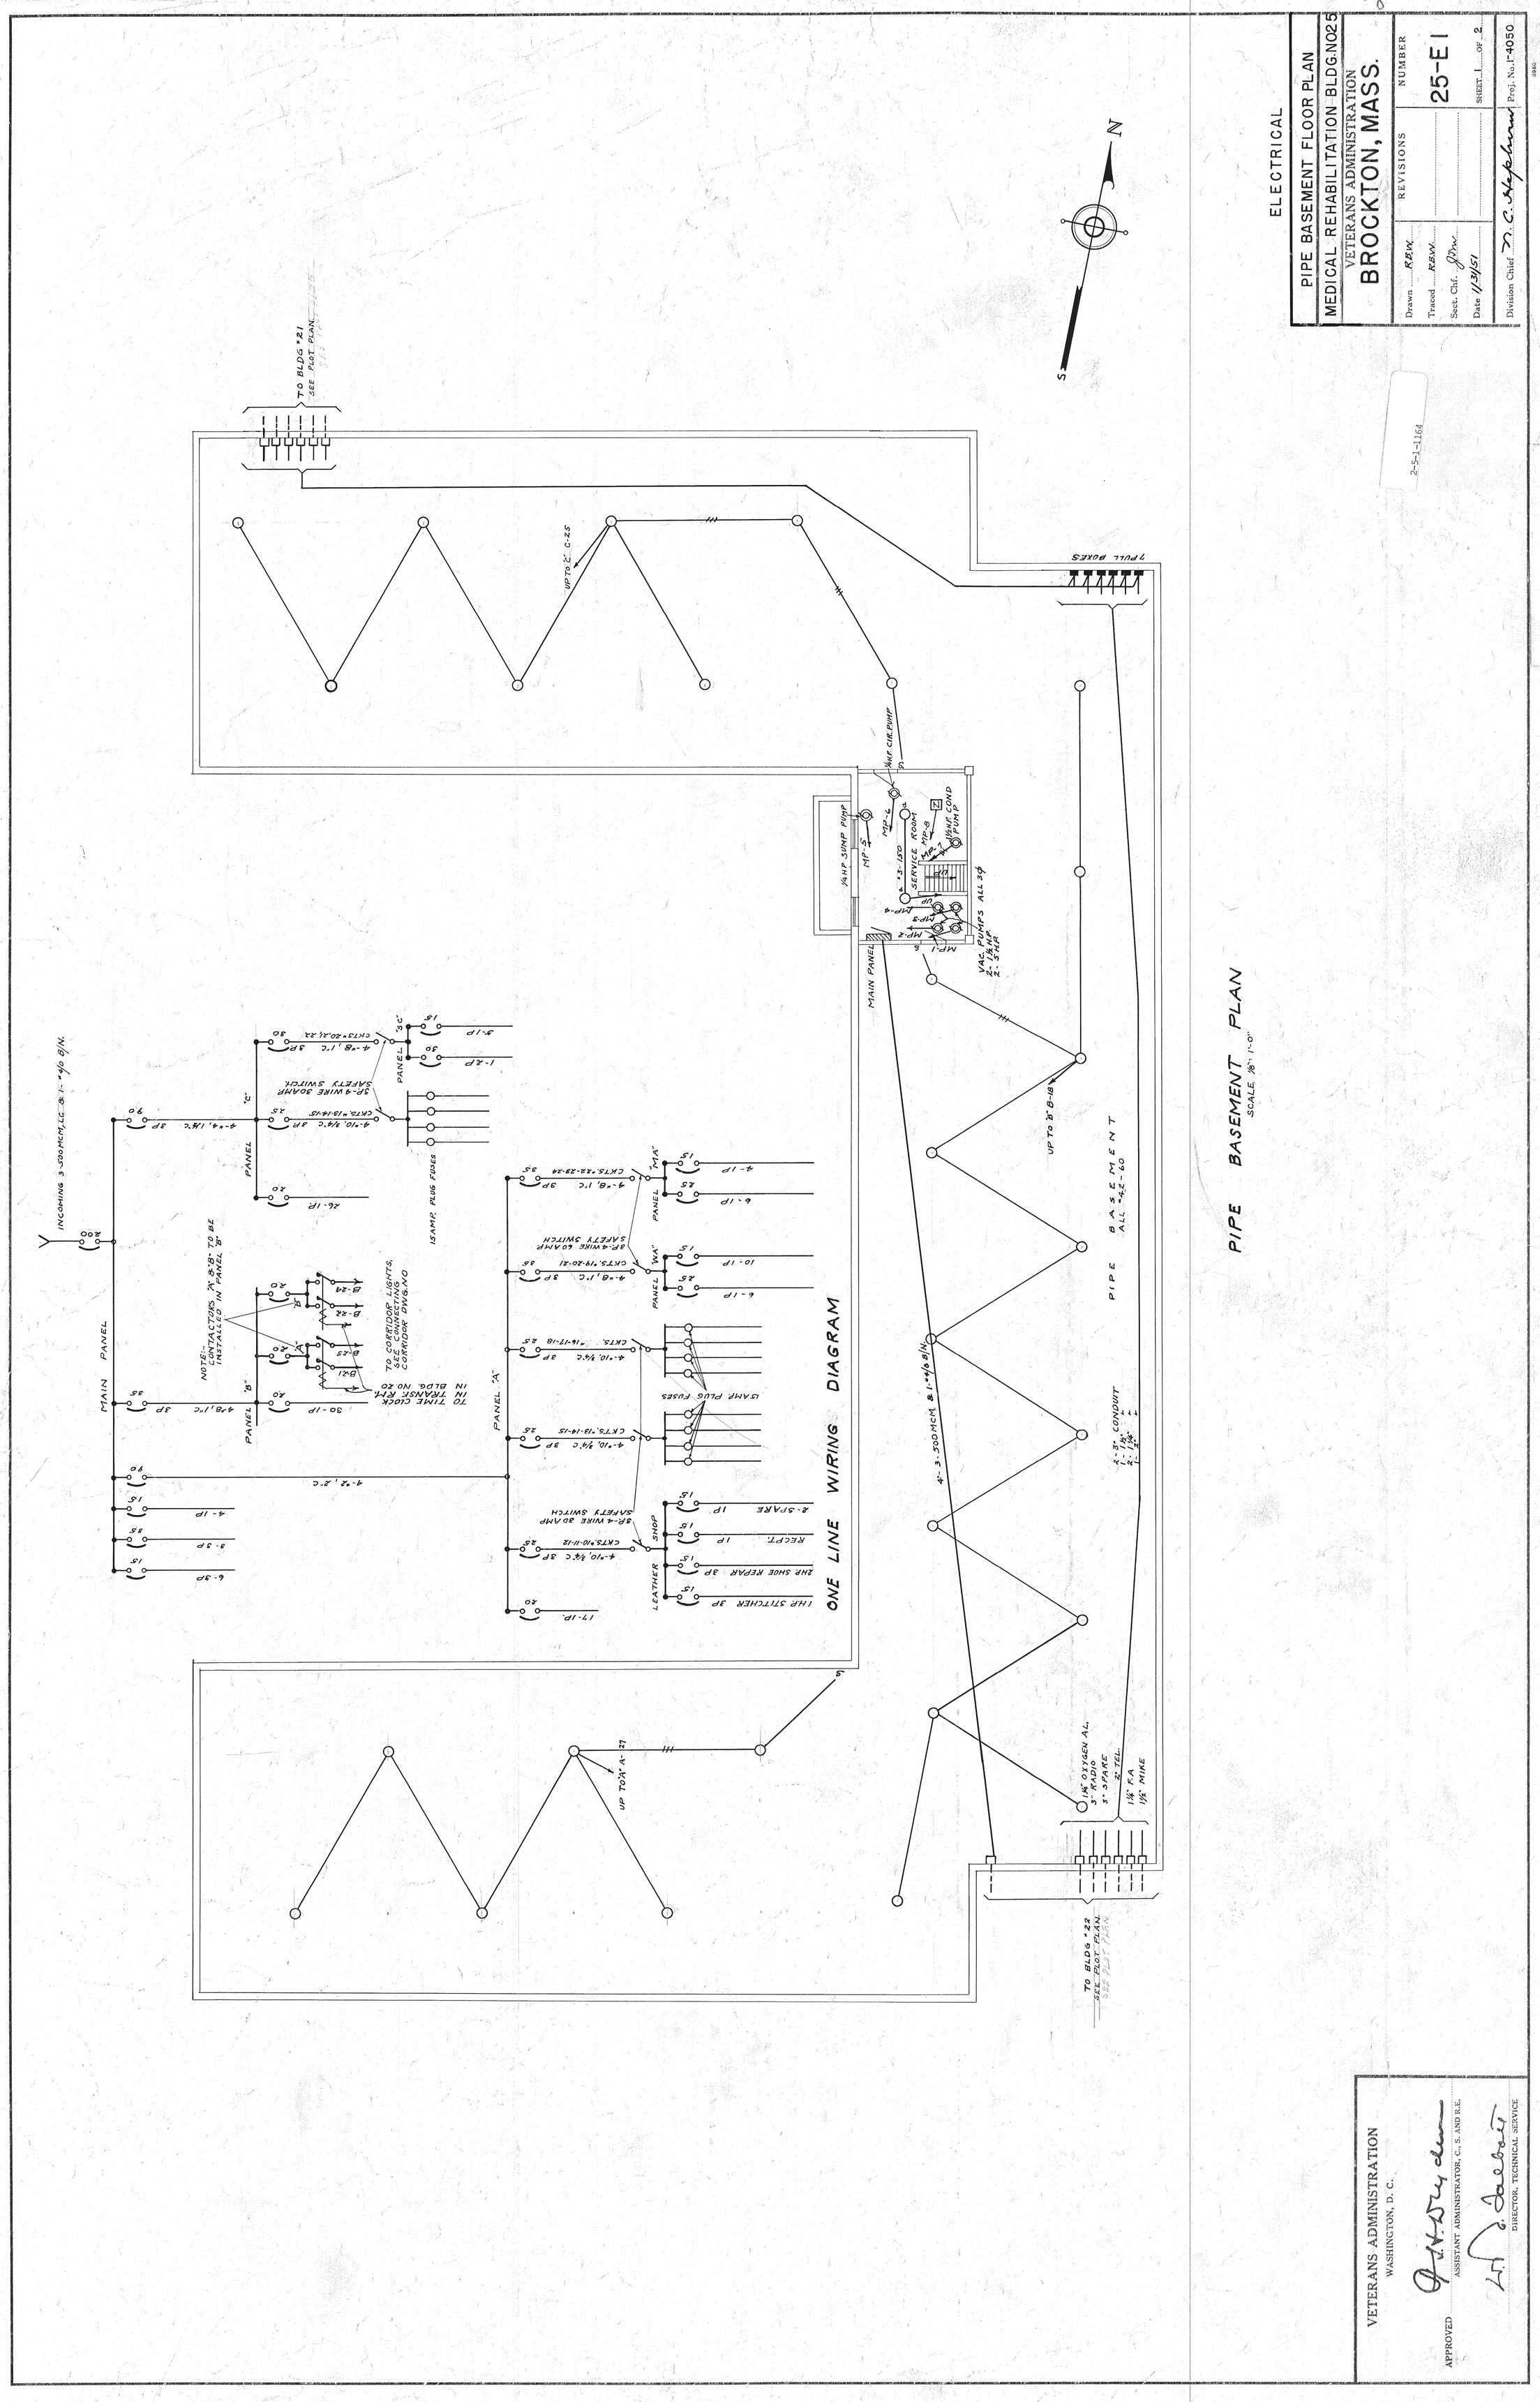

VETERANS ADMINISTRATION
WASHINGTON, D. C.

APPROVED
ASSISTANT ADMINISTRATOR, C., S. AND R.E.
DIRECTOR, TECHNICAL SERVICE

FILE FOLDER NO. 4-B

RETURN TRACINGS TO PLAN FILES

RETURN TRACINGS TO PLAN FILES

U. S. GOVERNMENT PRINTING OFFICE: 1950 O - 886252