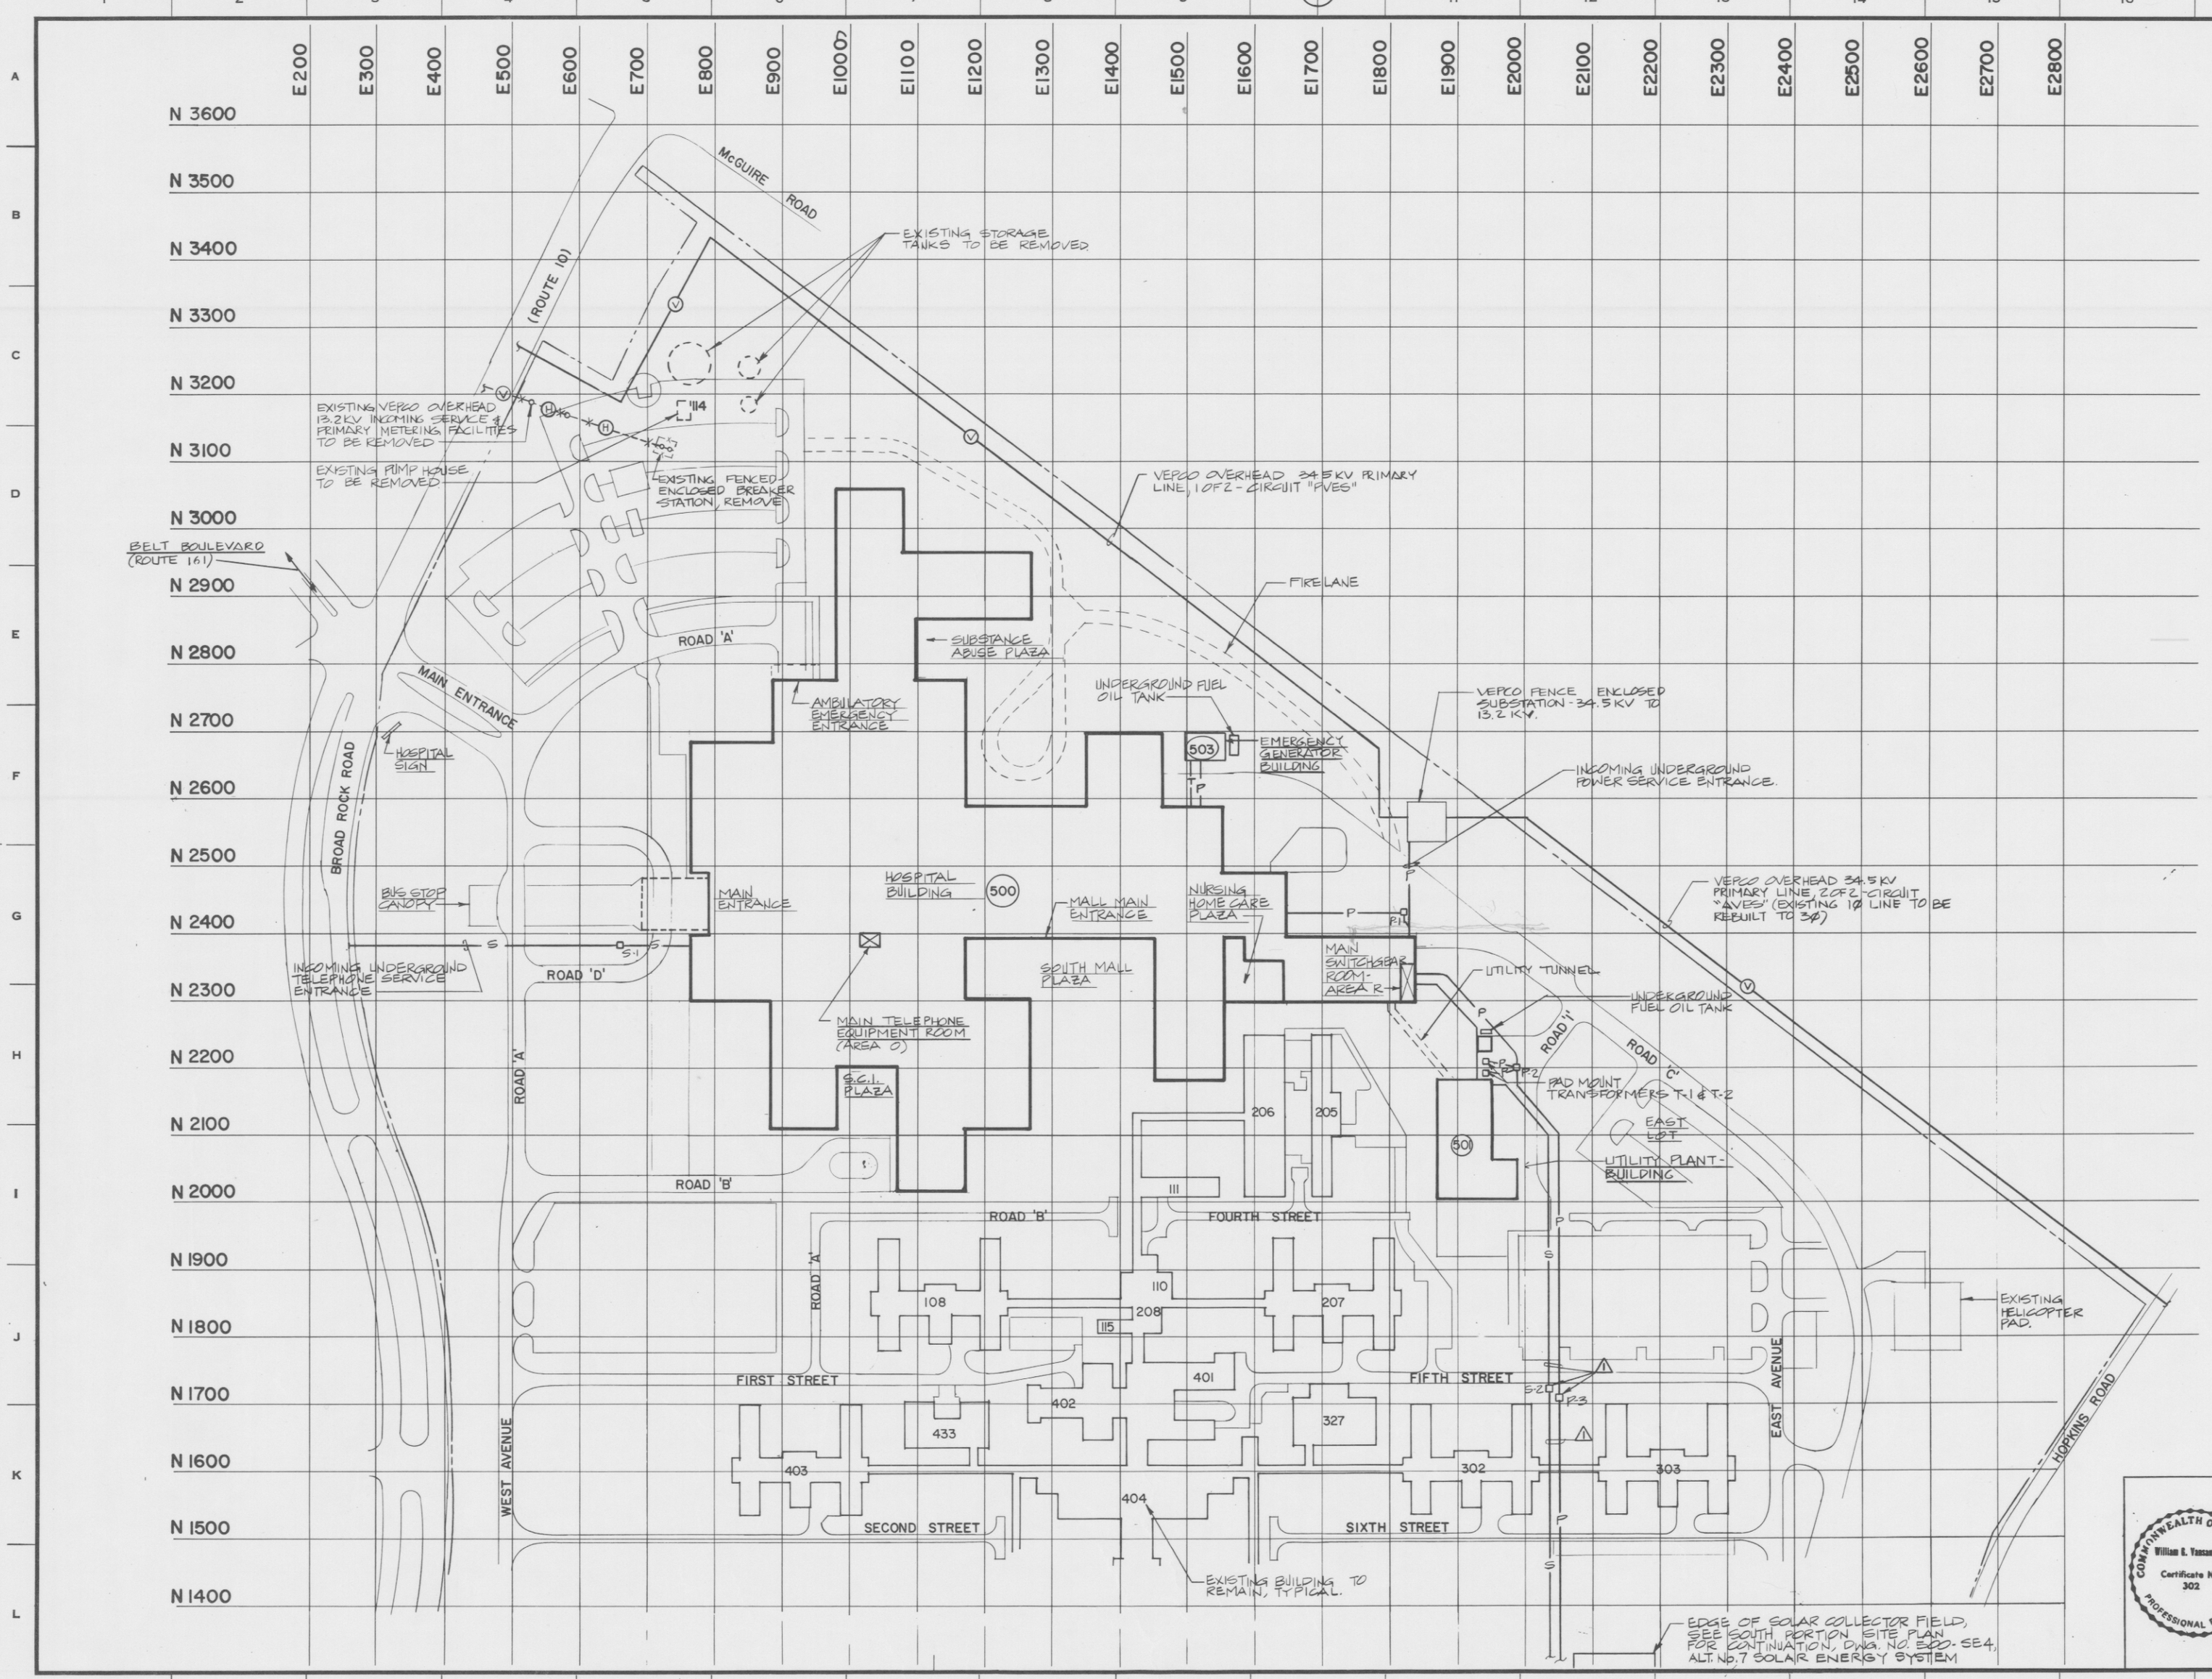

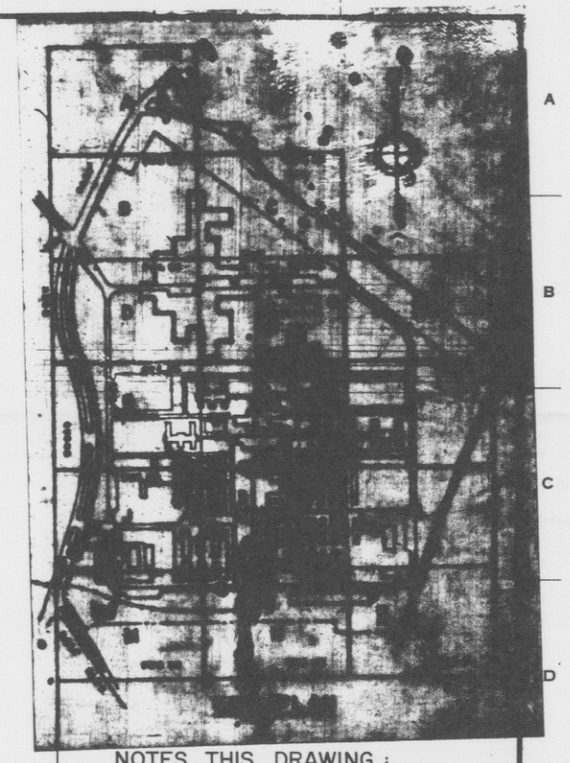

NOTES THIS DRAWING :

1. DUCT BANK AND MANHOLES TO SOLAR FIELD SHALL BE INCLUDED UNDER SOLAR ALTERNATE NO. 7. (SOLAR) SEE DWGS. 501-E9, E10, E11 & E12.

GRAPHIC SCALE

1" = 100'-0" 100' 50' 0 100' 200'

NO.	DATE	DESCRIPTION
		REVISIONS

SHEET TIT: NORTH PORTION SITE PLAN

SCALE 1"=100'-0"

BLDG. NO. 500

PROJECT TITLE: 820 Bed Replacement Hospital Finish Construction

DRAWN	CHECKED	DATE
ABRAMS	MOTLEY	OCT 12, 1979

Williams and Tazewell
Perkins & Will
A Joint Venture

DRAWING NUMBER: 500-SE3

DWG. 105 OF 1409

PROJECT NUMBER: 651-001

APPROVED: PROJECT DIRECTOR

VETERANS ADMINISTRATION

COMMONWEALTH OF VIRGINIA
William E. Vassar, Jr.
Certificate No. 302
PROFESSIONAL ENGINEER

LOCATION: VAH Richmond, Virginia

VA FORM 08-6231 FEB. 1973

H.B.E. 19 1283 11-77 MC 8931AA