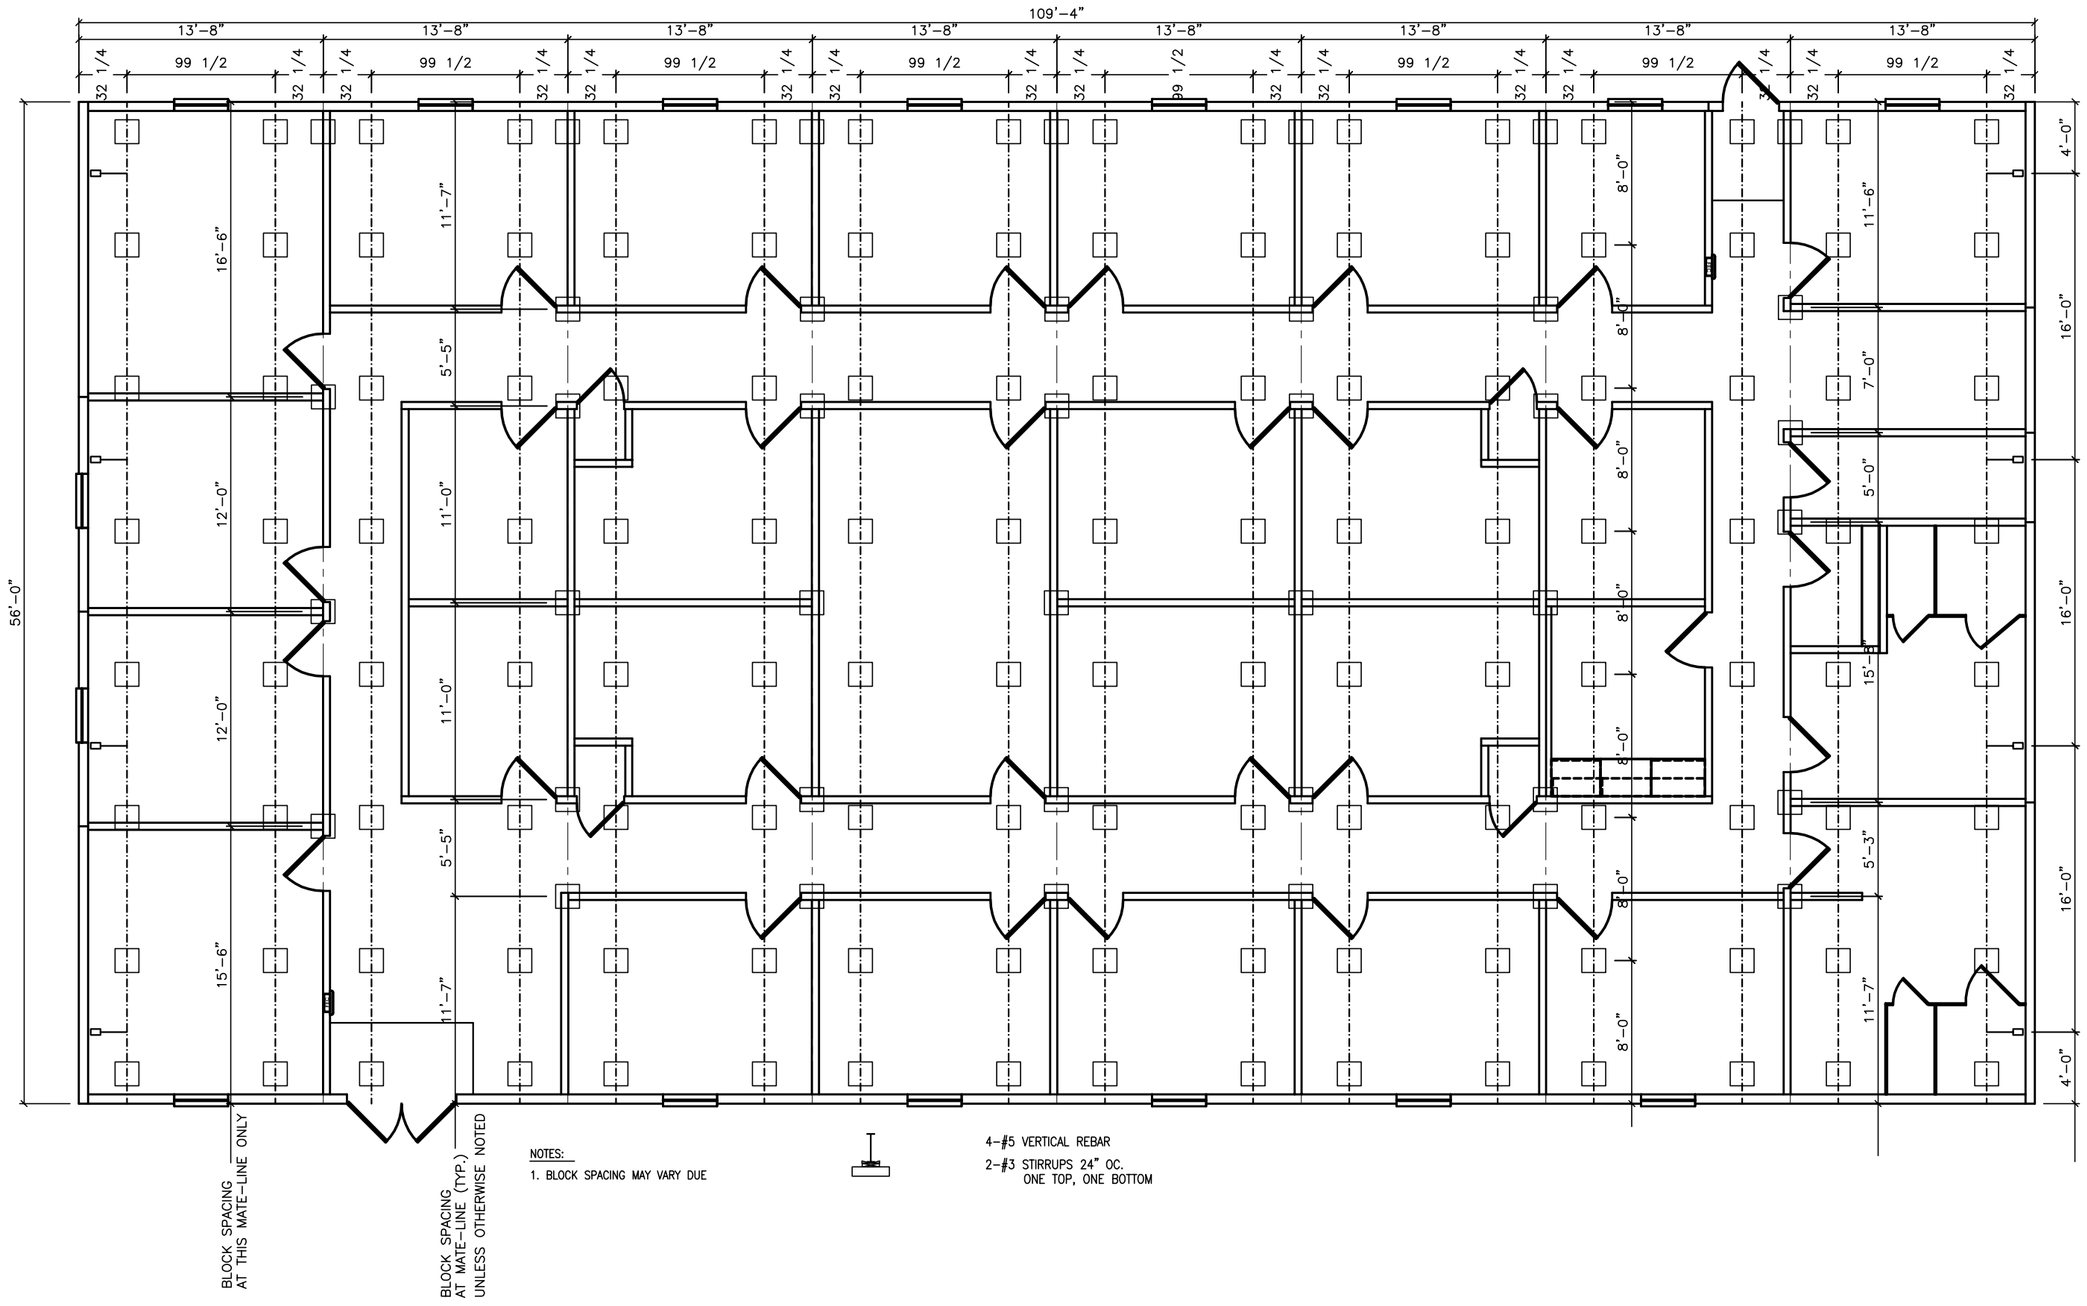

NOTES:

1. BLOCK SPACING MAY VARY DUE