


## SECTION A
SCALE: 1/4" = 1'-0"

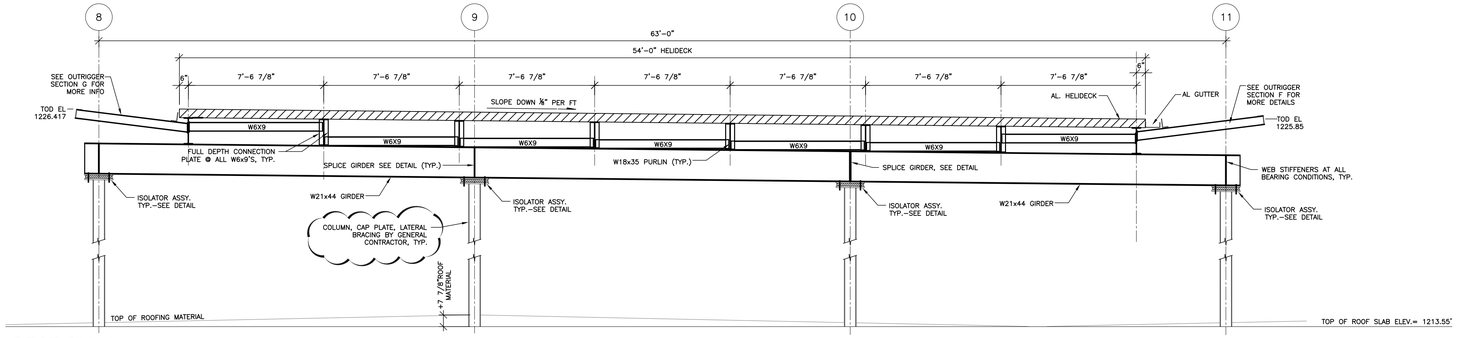


## SECTION B
SCALE: 1/4" = 1'-0"




## SECTION C
SCALE: 1/4" = 1'-0"

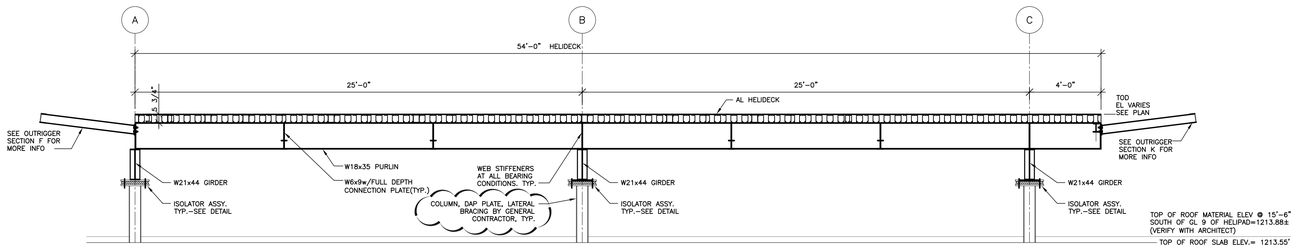


## SECTION D
SCALE: 1/4" = 1'-0"

PRELIMINARY
NOT FOR
CONSTRUCTION

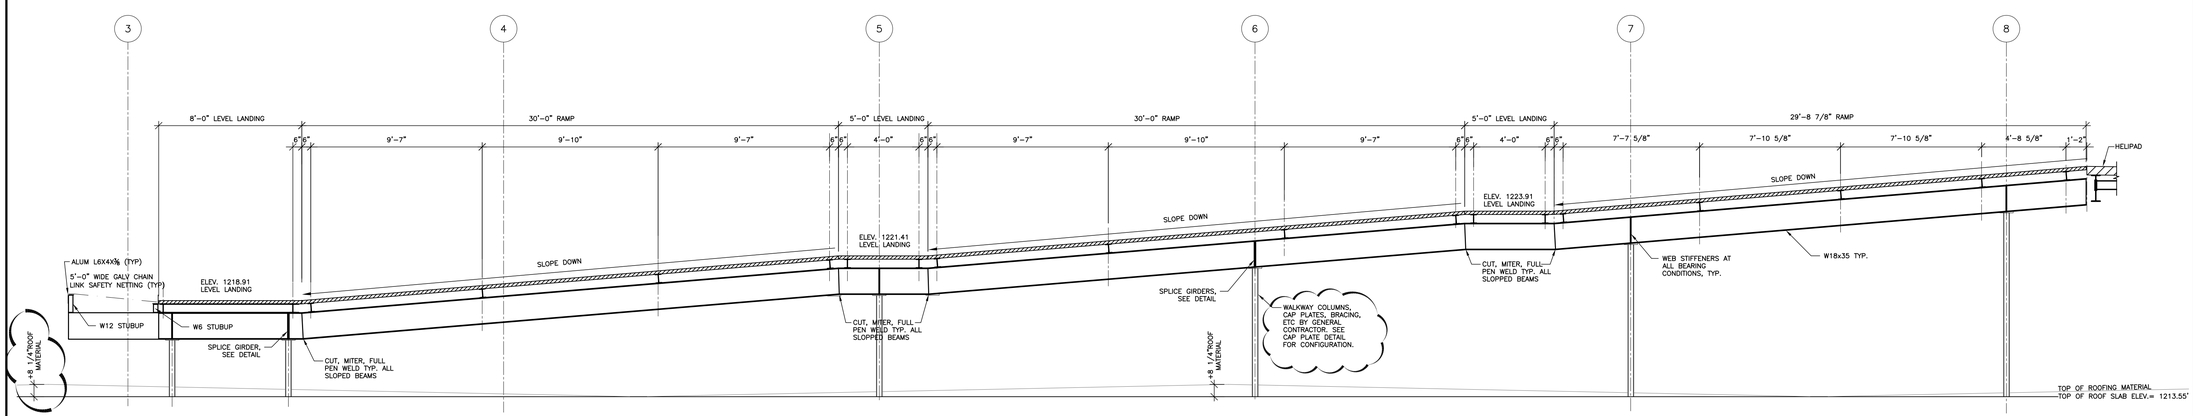
HELIPORT SYSTEMS INC.
55 Madison Avenue
Suite 150
Morristown, NJ 07960
USA
Voice 1-973-540-0011
Fax 1-973-540-0131
E-mail info@heliport.com
Web www.heliport.com


# NEW ROOFTOP HELIPORT
FOR
# VA MEDICAL CENTER
Pittsburgh, PA

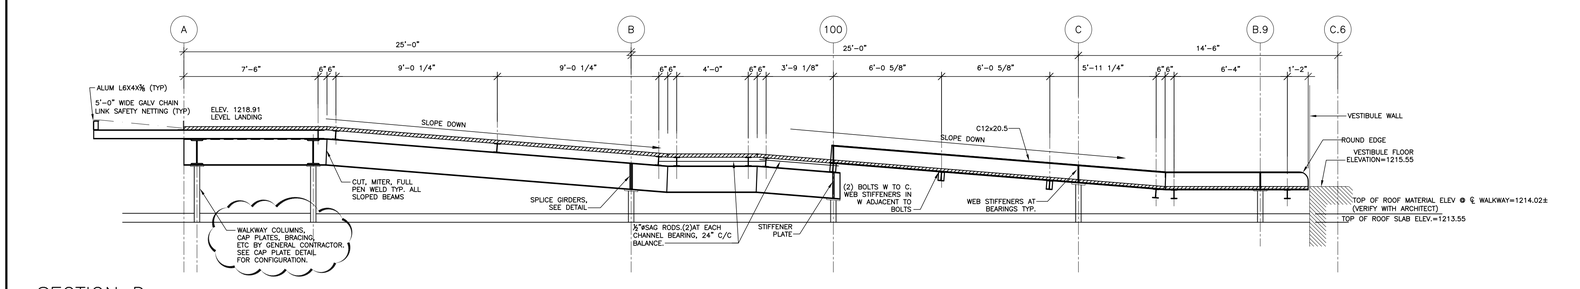REVISIONS:
24 AUG 2009
01 SEPT 2009
26 MAR 2010
20 MAY 2010

DRAWN: IDS/JGD

SHEET NO.
**HP-S-2**