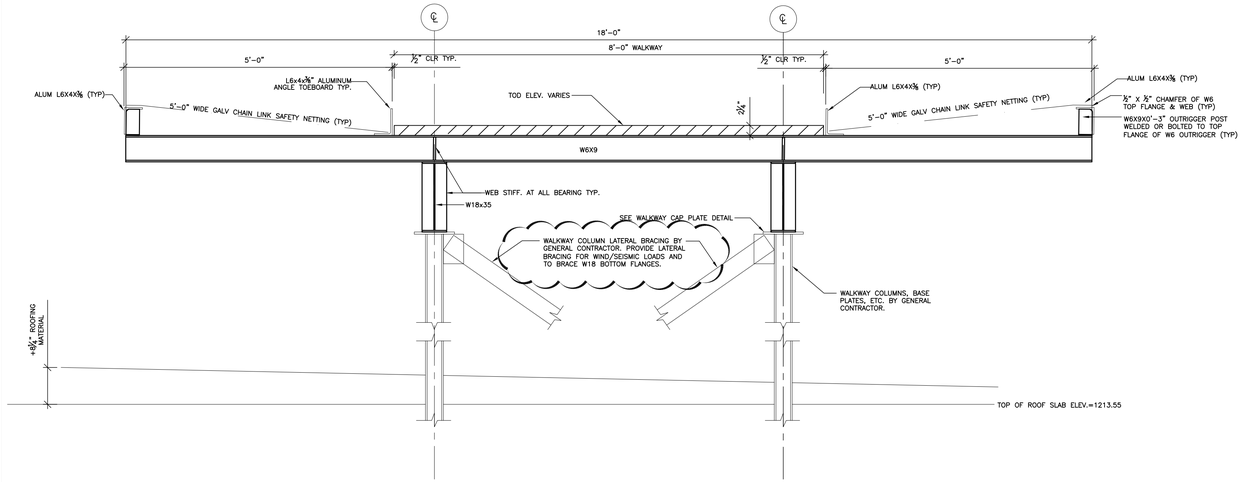

SECTION E
SCALE: 3/4" = 1'-0"

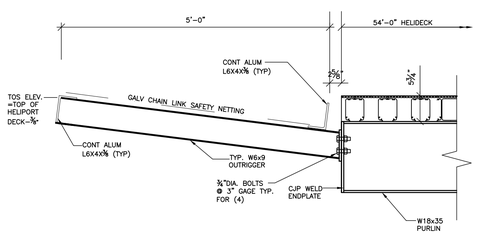

SECTION F
SCALE: 3/4" = 1'-0"

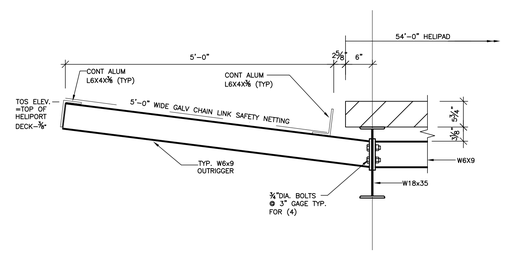

SECTION G
SCALE: 3/4" = 1'-0"

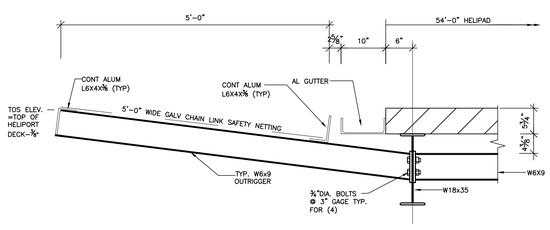

SECTION H
SCALE: 3/4" = 1'-0"

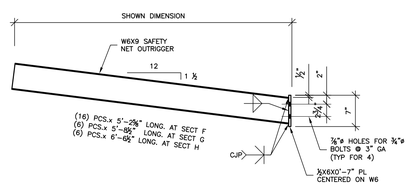

TYP. OUTRIGGER SECTION
SCALE: 3/4" = 1'-0"

PRELIMINARY
NOT FOR
CONSTRUCTION

HELIPORT SYSTEMS INC.
55 Madison Avenue
Suite 150
Morristown, NJ 07960
USA
Voice 1-973-540-0011
Fax 1-973-540-0131
E-mail info@heliport.com
Web www.heliport.com

NEW ROOFTOP HELIPORT
FOR
VA MEDICAL CENTER
Pittsburgh, PA

REVISIONS:
24 AUG 2009
01 SEPT 2009
26 MAR 2010
20 MAY 2010

DRAWN: IDS/JGD

SHEET NO.
HP-S-3