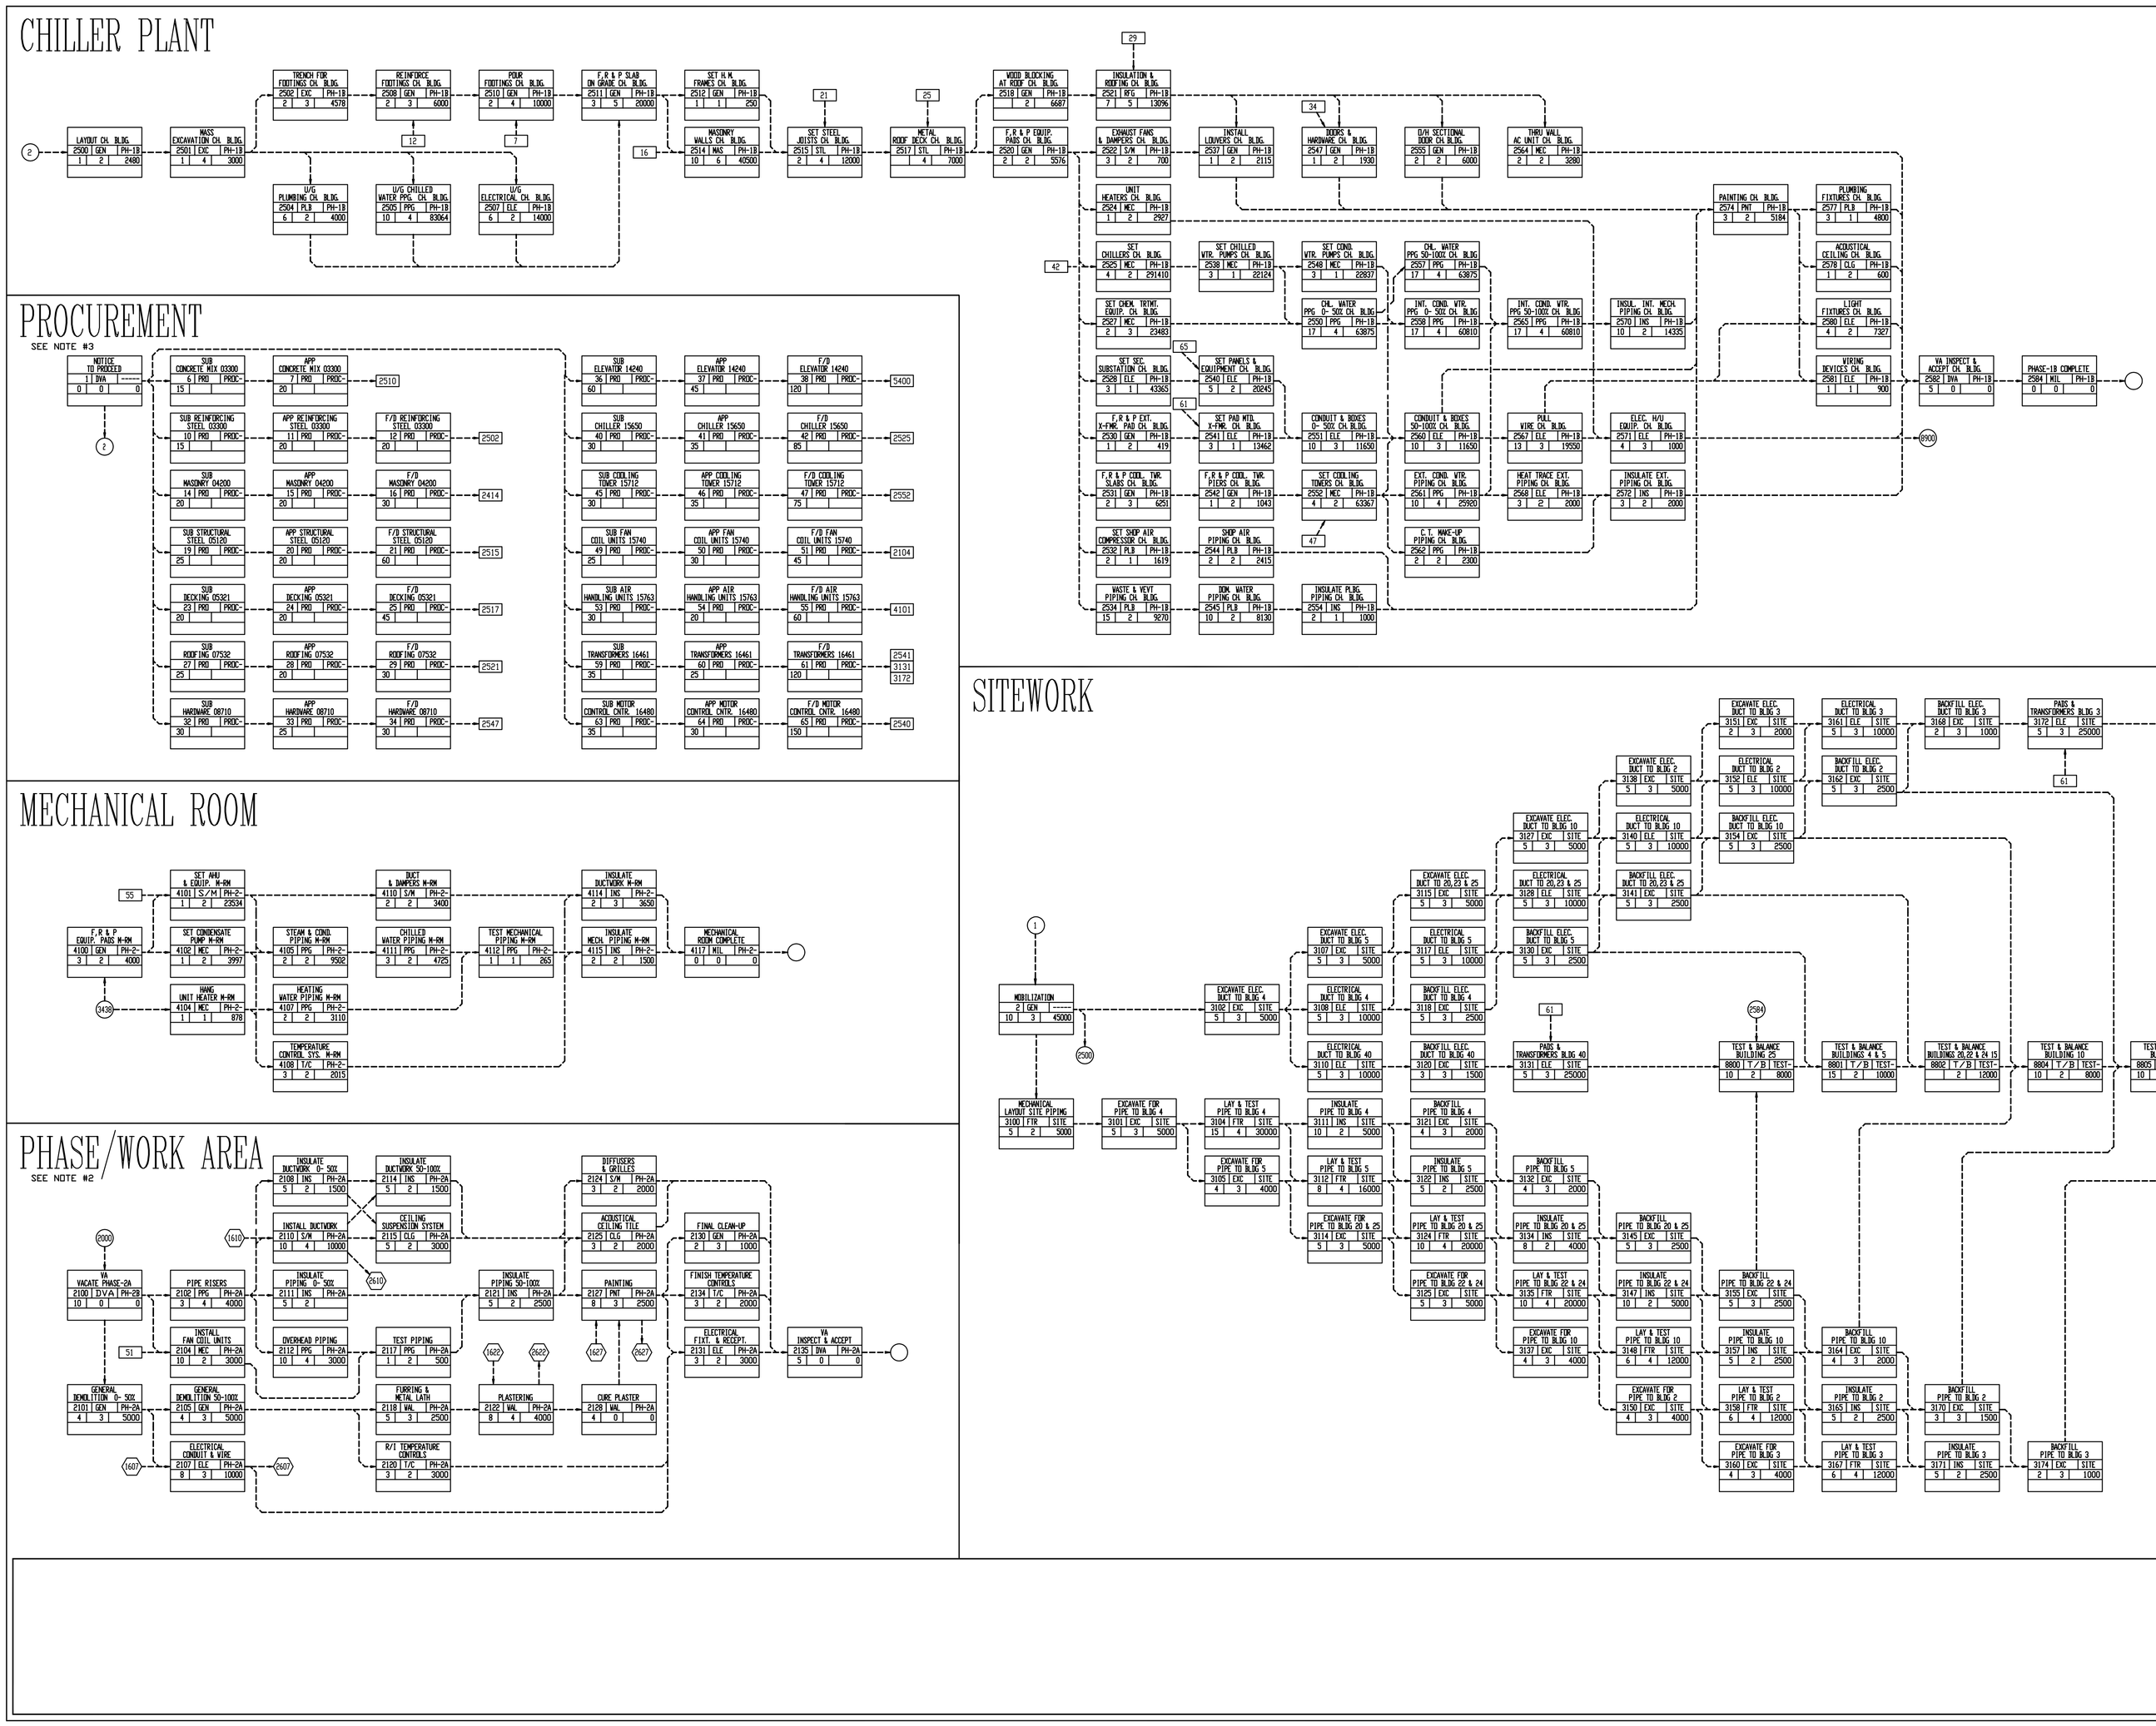

SYMBOL LEGEND

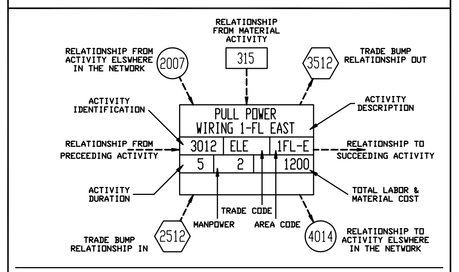

NOTE: RELATIONSHIPS MAY BE DIFFERENT TYPES AS FOLLOWS.

FS OR BLANK - PRECEEDING ACTIVITY MUST FINISH BEFORE SUCCEEDING ACTIVITY CAN START

SS-(DUR) - PRECEEDING ACTIVITY MUST START BEFORE SUCCEEDING ACTIVITY CAN START

FF-(DUR) - PRECEEDING ACTIVITY MUST FINISH BEFORE SUCCEEDING ACTIVITY CAN FINISH

NOTES

1. THE SAMPLE CPM NETWORKS SHOWN ON THIS DRAWING ARE FOR THE CONTRACTOR'S INFORMATION. THE SAMPLE NETWORKS INDICATE THE LEVEL OF DETAIL AND TECHNIQUE WHICH WILL BE REQUIRED ON THE CONTRACTOR'S NETWORK TO COMPLY WITH THE REQUIREMENTS OF THE 'NAS' SECTION OF THE SPECIFICATIONS. THE CPM LEGEND SHOWN ON THIS DRAWING MUST BE USED BY THE CONTRACTOR IN DEVELOPING AND GRAPHICALLY PORTRAYING HIS NETWORK.

2. THE CONTRACTOR SHOULD REFER TO SPECIFICATIONS SECTIONS: 01001 (PAYMENT CLAUSES); 01010 (1. G/PHASING); AND 01310 (NAS) FOR FURTHER INFORMATION.

3. THE APPROVAL TIME OF LONG-LEAD PROCUREMENT AND JOINT REVIEW ITEMS SHALL REQUIRE MORE THAN THE MINIMUM DURATION OF TWENTY (20) WORK DAYS. THE APPROVAL DURATION FOR ITEMS LISTED UNDER THE SUBMITTALS/DELIVERIES ON DRAWING CPM-1 ARE CONTRACTUAL.

4. THE CONTRACT DURATION IS _____ CALENDAR DAYS.

FOR CONSTRUCTION
FULLY SPRINKLERED

Revisions:	Date

CONSULTANTS:

HDR

HDR Architecture, Inc.

1101 King Street | Suite 400 | Alexandria, Virginia 22314-2944 | 703.518.8500

ARCHITECT/ENGINEERS:

ARCHITECTURE ENGINEERING INTERIOR DESIGN DESIGN/BUILD

ASTORINO

227 Fort Pitt Boulevard Pittsburgh Pennsylvania 15222
TEL 412 765 1700 FAX 412 765 1711 www.astorino.com

Drawing Title: Sample CPM Network

Approved: Project Director

Project Title: VA CARES CONSOLIDATION VAMC, PITTSBURGH, PA RESEARCH OFFICE BLDG.

Location: VAPHS UNIVERSITY DRIVE

Date: 00/00/00

Checked

Drawn

Project Number: 646CA2500R

Building Number: 30

Drawing Number: GS0-010

Dwg. of

Office of Facilities Management

Department of Veterans Affairs

VA FORM 08-6231, OCT 1978