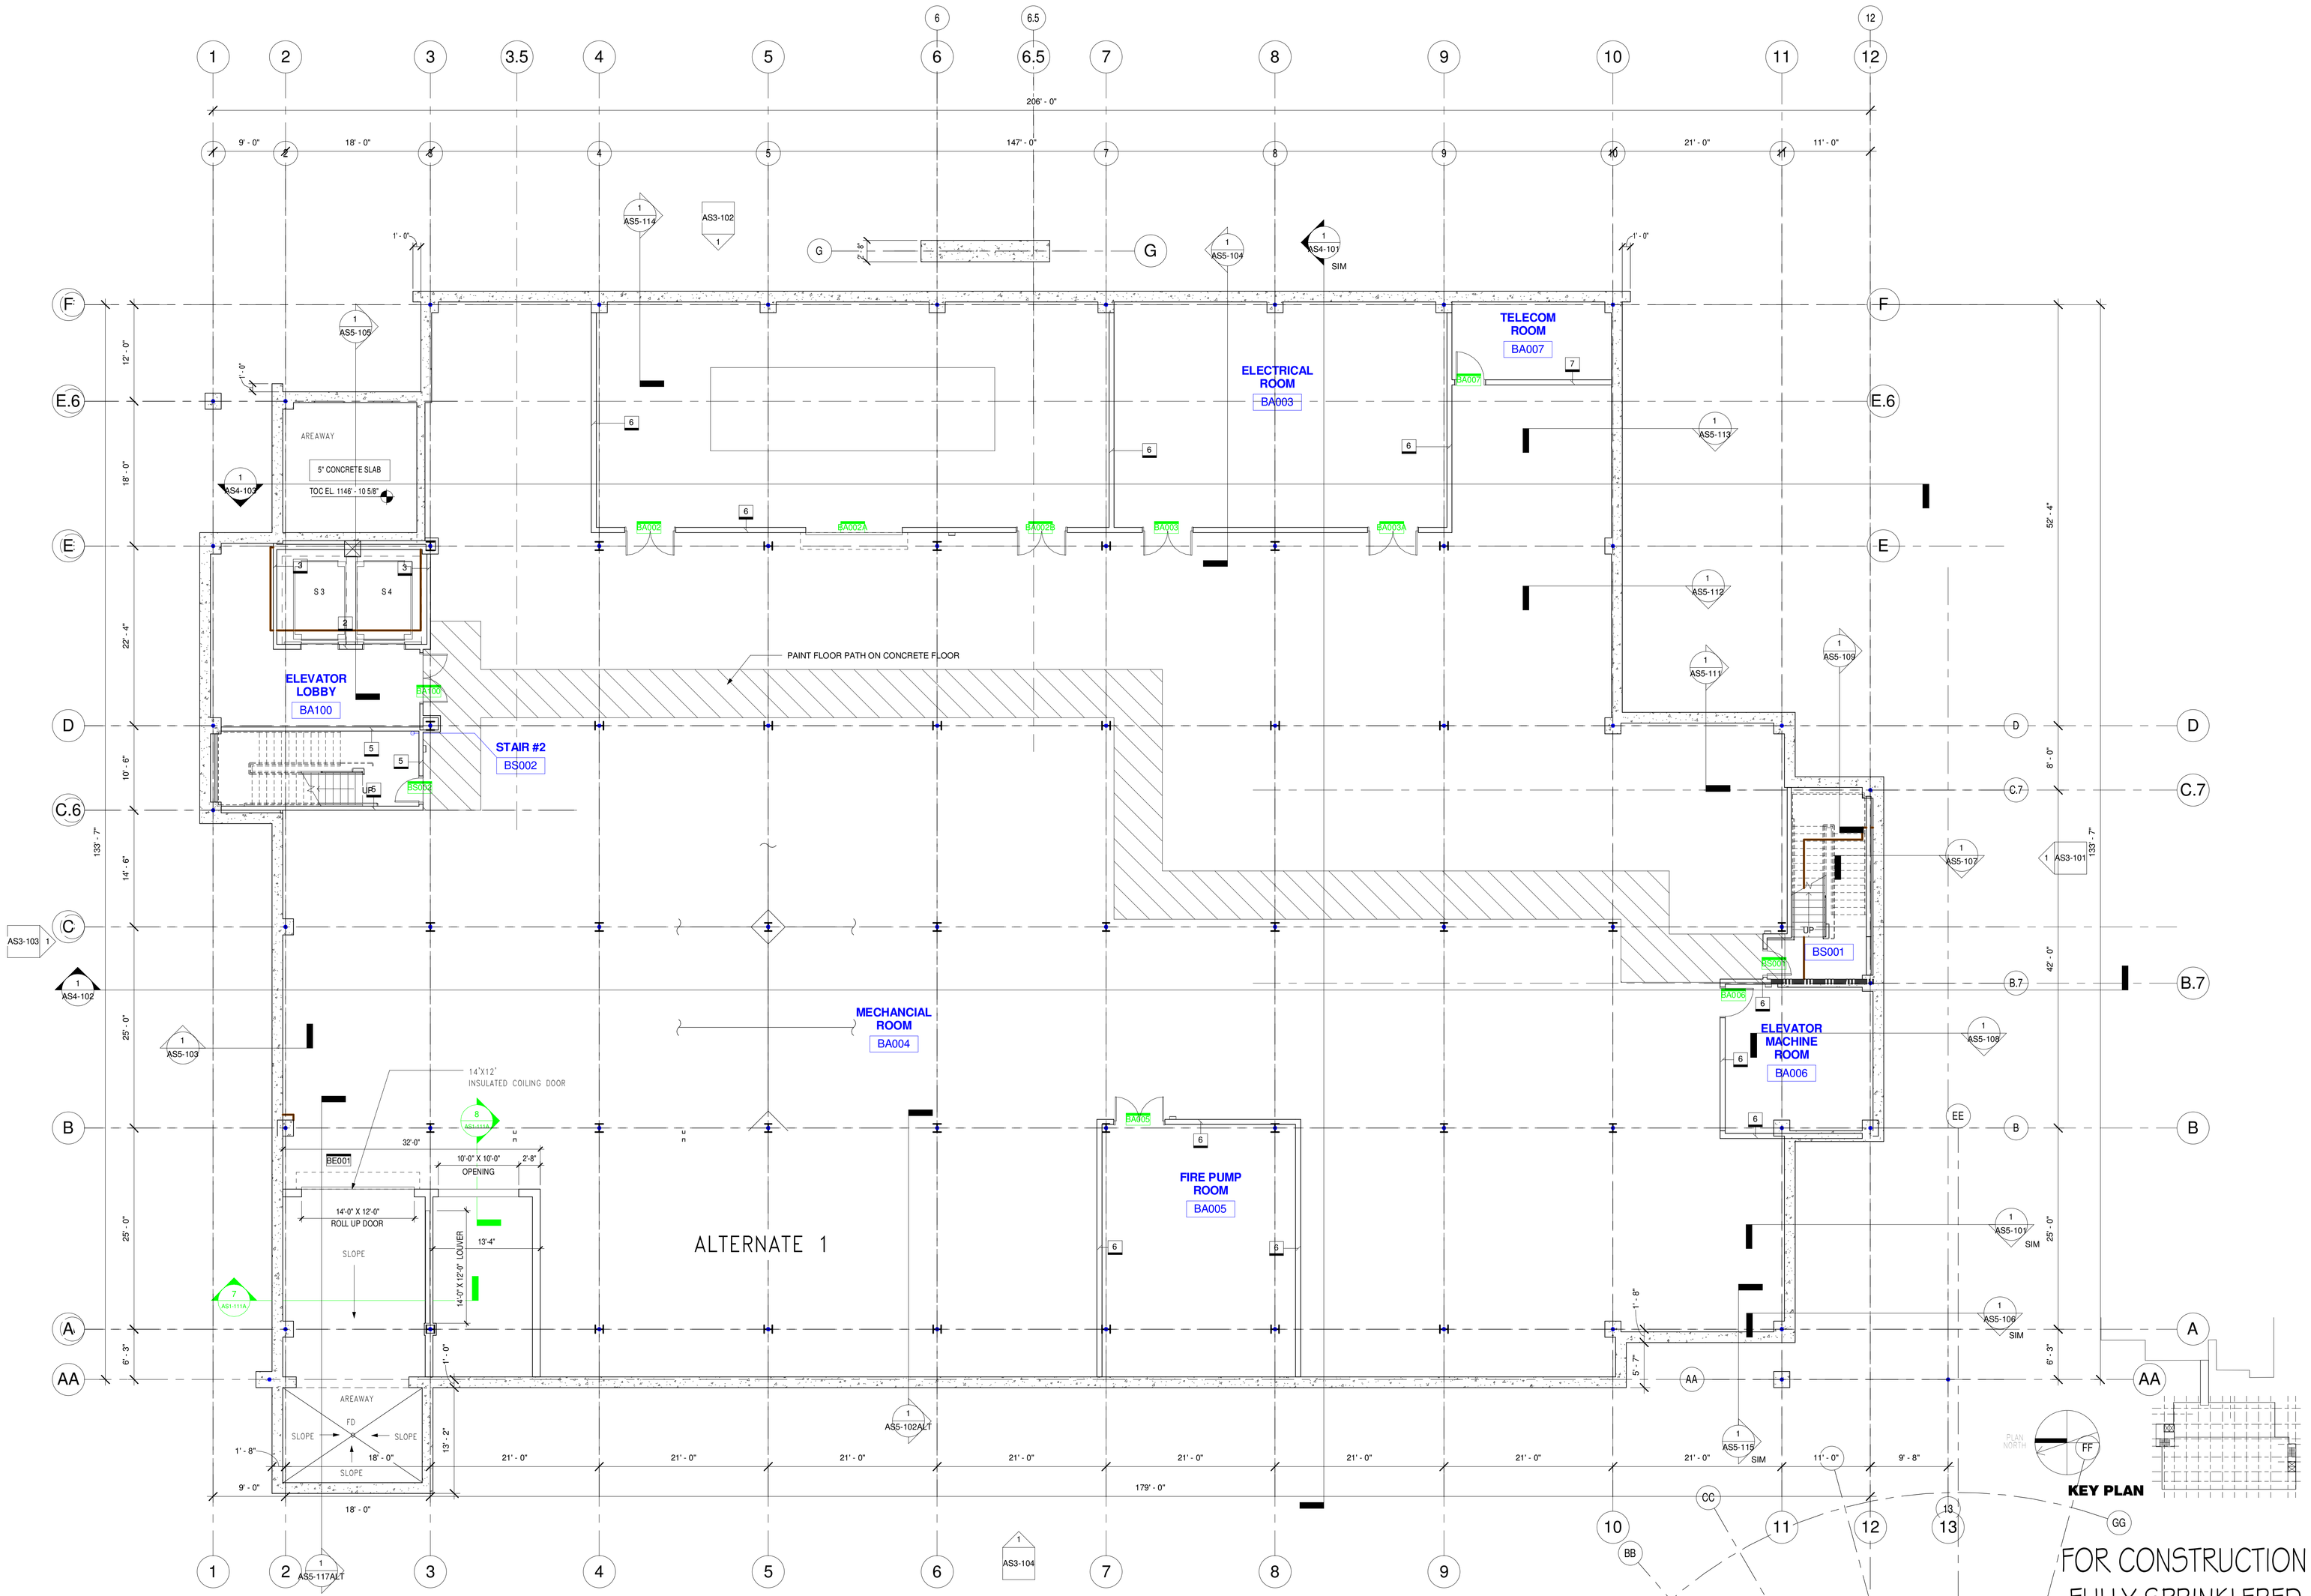

1 Alternate Basement Floor Plan
1/8" = 1'-0"

Revisions:	Date

CONSULTANTS:

HDR

HDR Architecture, Inc.

1101 King Street | Suite 400 | Alexandria, Virginia 22314-2944 | 703.518.8500

ARCHITECT/ENGINEERS:

ARCHITECTURE ENGINEERING INTERIOR DESIGN DESIGN/BUILD

ASTORINO

327 Fort Pitt Boulevard Pittsburgh Pennsylvania 15222
TEL 412 765 3700 FAX 412 765 1711 www.astorino.com

Drawing Title: **BASEMENT FLOOR PLAN ALTERNATE**

Approved: Project Director

Project Title: **VA CARES CONSOLIDATION VAMC, PITTSBURGH, PA, RESEARCH OFFICE BLDNG**

Location: **VAPHS UNIVERSITY DRIVE**

Project Number: **646CA2500R**

Building Number: **30**

Drawing Number: **AS1-101-ALT**

Date: **08-18-2010** | Checked: **CMG** | Drawn: **Author** | Dwg. of

Office of Facilities Management

Department of Veterans Affairs

VA FORM 08-6231, OCT 1978