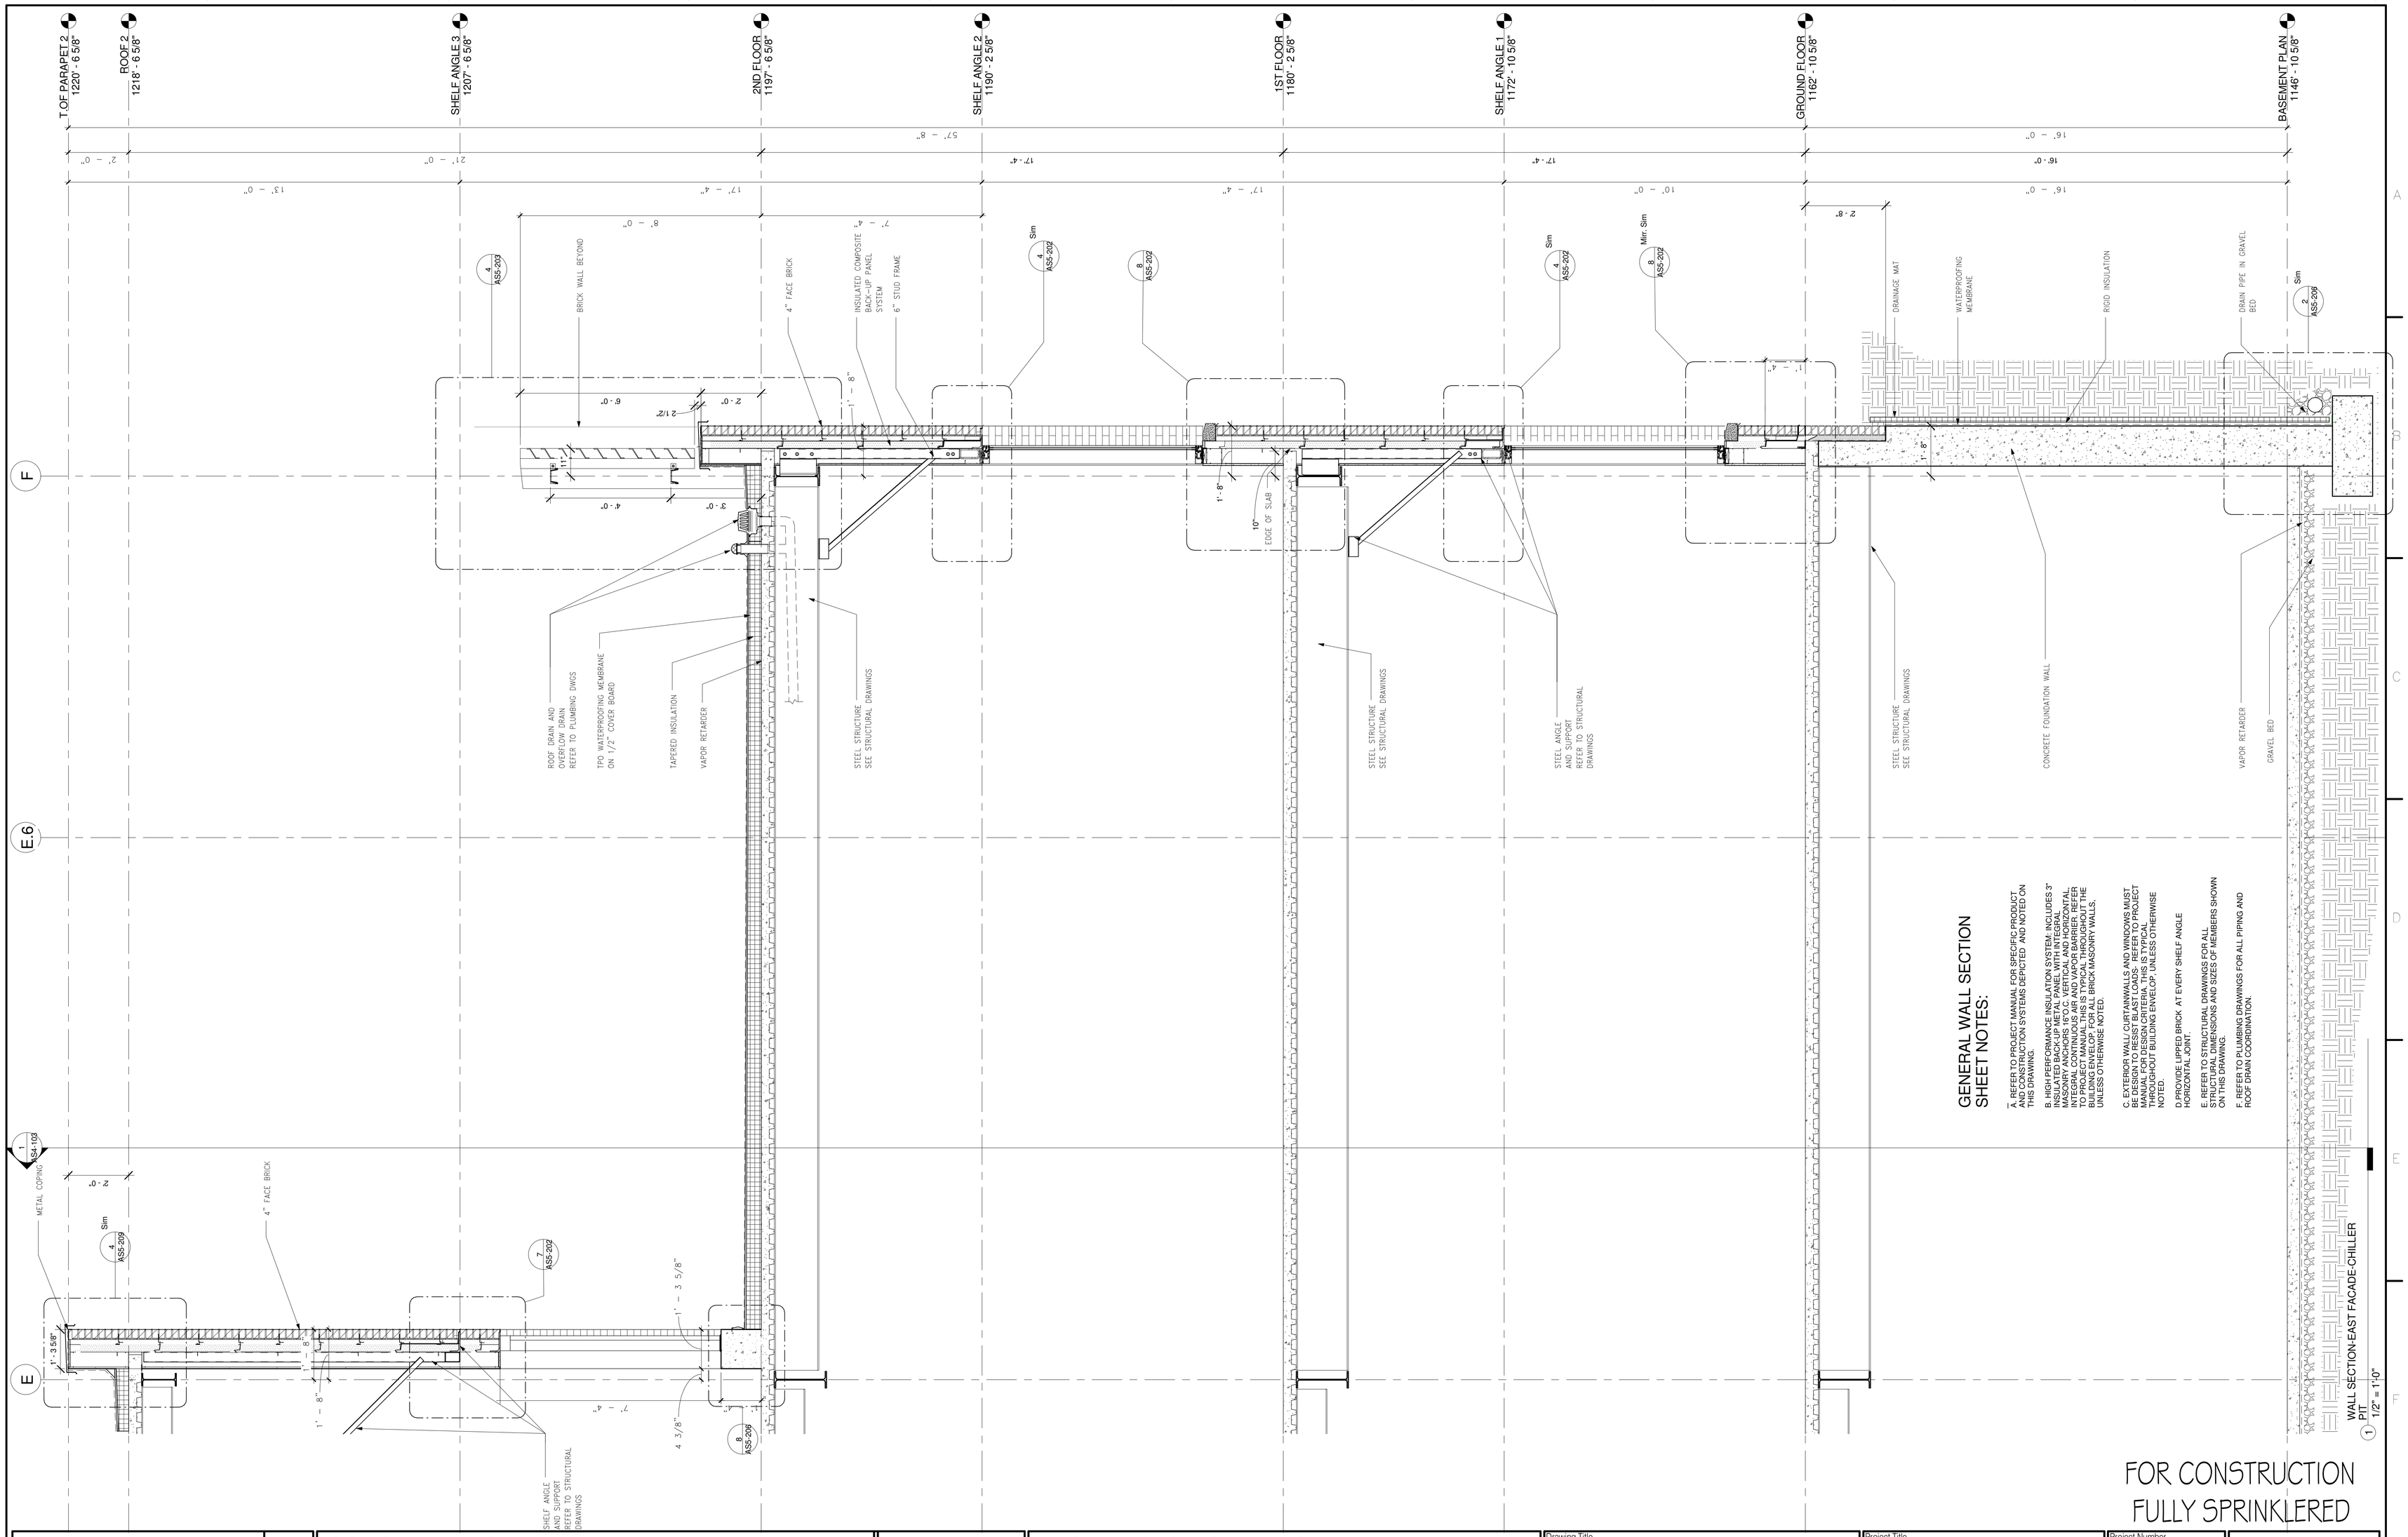

GENERAL WALL SECTION SHEET NOTES:

A. REFER TO PROJECT MANUAL FOR SPECIFIC PRODUCT AND CONSTRUCTION SYSTEMS DEPICTED AND NOTED ON THIS DRAWING.

B. HIGH PERFORMANCE INSULATION SYSTEM: INCLUDES 3" INSULATED BACK-UP METAL PANEL WITH INTEGRAL MASONRY ANCHORS, ETC. INSTALL AS VERTICAL AND HORIZONTAL INTEGRAL CONTINUOUS AIR AND VAPOR BARRIER. REFER TO PROJECT MANUAL THIS IS TYPICAL THROUGHOUT THE BUILDING EXCEPT FOR PARAPET, BRICK AND CMU WALLS, UNLESS OTHERWISE NOTED.

C. EXTERIOR WALL/ CURTAINWALLS AND WINDOWS MUST BE TESTED TO DESIGN PRESSURES AS LISTED REFER TO PROJECT MANUAL FOR DESIGN CRITERIA. THIS IS TYPICAL THROUGHOUT BUILDING ENVELOP. UNLESS OTHERWISE NOTED.

D. PROVIDE EXPRESS BRICK AT EVERY SHELF ANGLE HORIZONTAL JOINT.

E. REFER TO STRUCTURAL DRAWINGS FOR ALL STRUCTURAL DIMENSIONS AND SIZES OF MEMBERS SHOWN ON THIS DRAWING.

F. REFER TO PLUMBING DRAWINGS FOR ALL PIPING AND ROOF DRAIN COORDINATION.

FOR CONSTRUCTION
FULLY SPRINKLERED

Revisions:	Date

CONSULTANTS:

HDR

HDR Architecture, Inc.

1101 King Street | Suite 400 | Alexandria, Virginia 22314-2944 | 703.518.8500

ARCHITECT/ENGINEERS:

ARCHITECTURE ENGINEERING INTERIOR DESIGN DESIGN/BUILD

ASTORINO

227 Fort Pitt Boulevard Pittsburgh Pennsylvania 15222
TEL 412 765 1700 FAX 412 765 1711 www.astorino.com

Drawing Title: **WALL SECTIONS**

Approved: Project Director

Project Title: **VA CARES CONSOLIDATION VAMC, PITTSBURGH, PA, RESEARCH OFFICE BLDNG**

Location: **VAPHS UNIVERSITY DRIVE**

Date: **08-18-2010** | Checked: **Checker** | Drawn: **Author**

Project Number: **646CA2500R**

Building Number: **30**

Drawing Number: **AS5-104**

Dwg. of

Office of Facilities Management

Department of Veterans Affairs

VA FORM 08-6231, OCT 1978