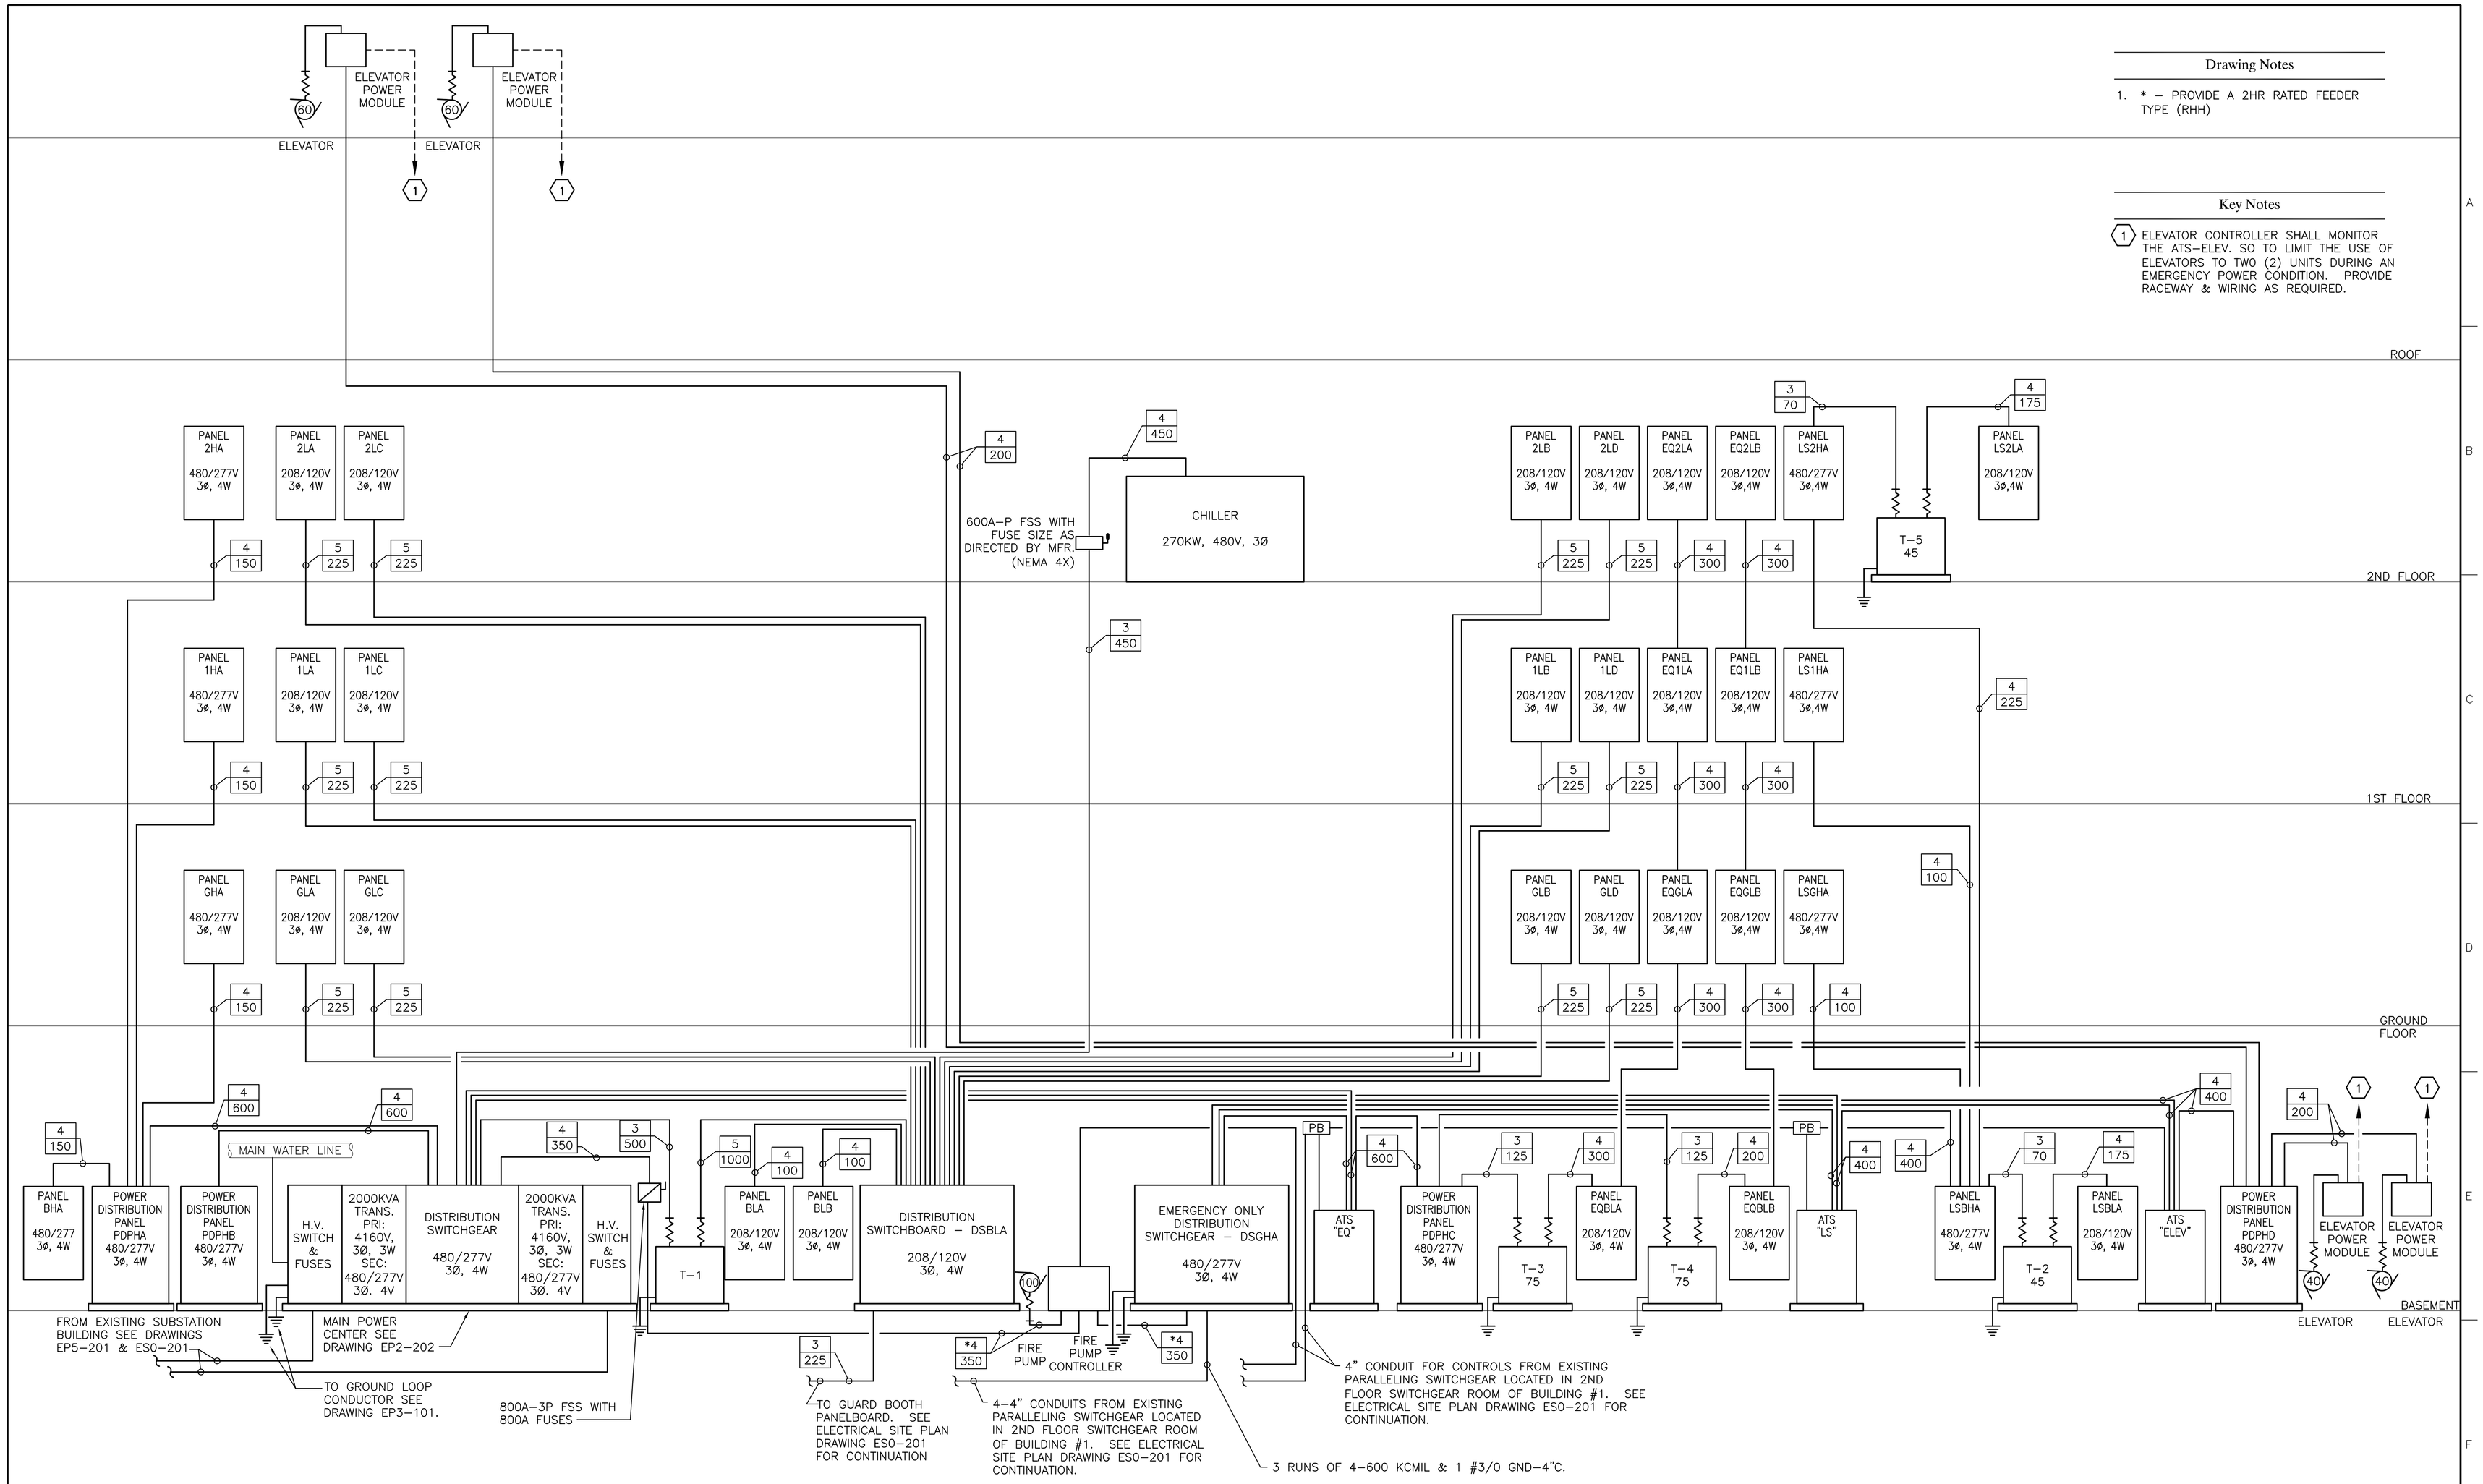

Drawing Notes

1. * – PROVIDE A 2HR RATED FEEDER TYPE (RHH)

Key Notes

(1) ELEVATOR CONTROLLER SHALL MONITOR THE ATS–ELEV. SO TO LIMIT THE USE OF ELEVATORS TO TWO (2) UNITS DURING AN EMERGENCY POWER CONDITION. PROVIDE RACEWAY & WIRING AS REQUIRED.

1 Power Riser Diagram
SCALE: No Scale

FOR CONSTRUCTION
FULLY SPRINKLERED

Revisions:	Date

CONSULTANTS:

HDR

HDR Architecture, Inc.
1101 King Street | Suite 400 | Alexandria, Virginia 22314-2944 | 703.518.8500

ARCHITECT/ENGINEERS:

ARCHITECTURE ENGINEERING INTERIOR DESIGN DESIGN/BUILD
ASTORINO
227 Fort Pitt Boulevard Pittsburgh Pennsylvania 15222
TEL 412 765 1700 FAX 412 765 1711 www.astorino.com

Drawing Title	Power Riser Diagram
Approved: Project Director	
Project Title	VA CARES CONSOLIDATION VAMC, PITTSBURGH, PA RESEARCH OFFICE BLDG.
Project Number	646CA2500R
Building Number	30
Location	VAPHS UNIVERSITY DRIVE
Date	08-18-10
Checked	TMR
Drawn	LLG
Drawing Number	EP5-201
Dwg. -- of --	

Office of Facilities Management
Department of Veterans Affairs

VA FORM 08–6231, OCT 1978

P:\Project\2005425.00\CAD\UNIVERSITY DRIVE\Research Office Building\Electrical\EP5-201.dwg LGARDNER 10/29/09 : 10:20:55