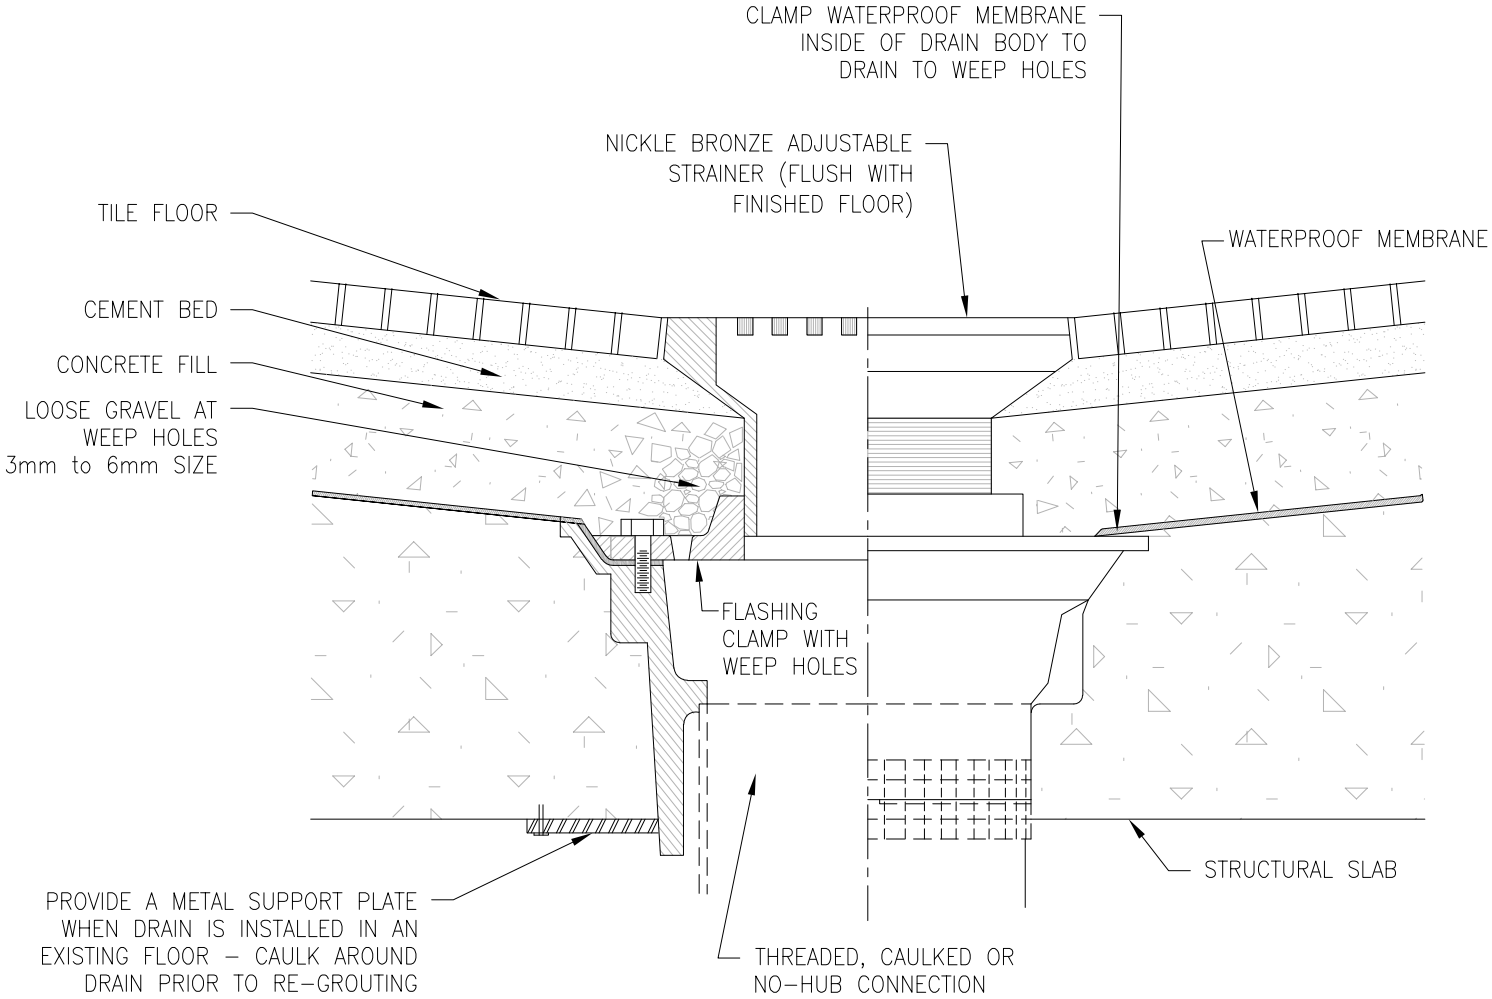

NOTE:
SLOPE MEMBRANE LINER 2% TO DRAIN.

TYPE "C" FLOOR DRAIN DETAIL

NTS

U.S. Department of Veterans Affairs

DETAIL TITLE / TYPE "C" FLOOR DRAIN

SCALE: NONE

DATE ISSUED: SEPTEMBER 1, 2020 CAD DETAIL NO.: SD221300-03.DWG