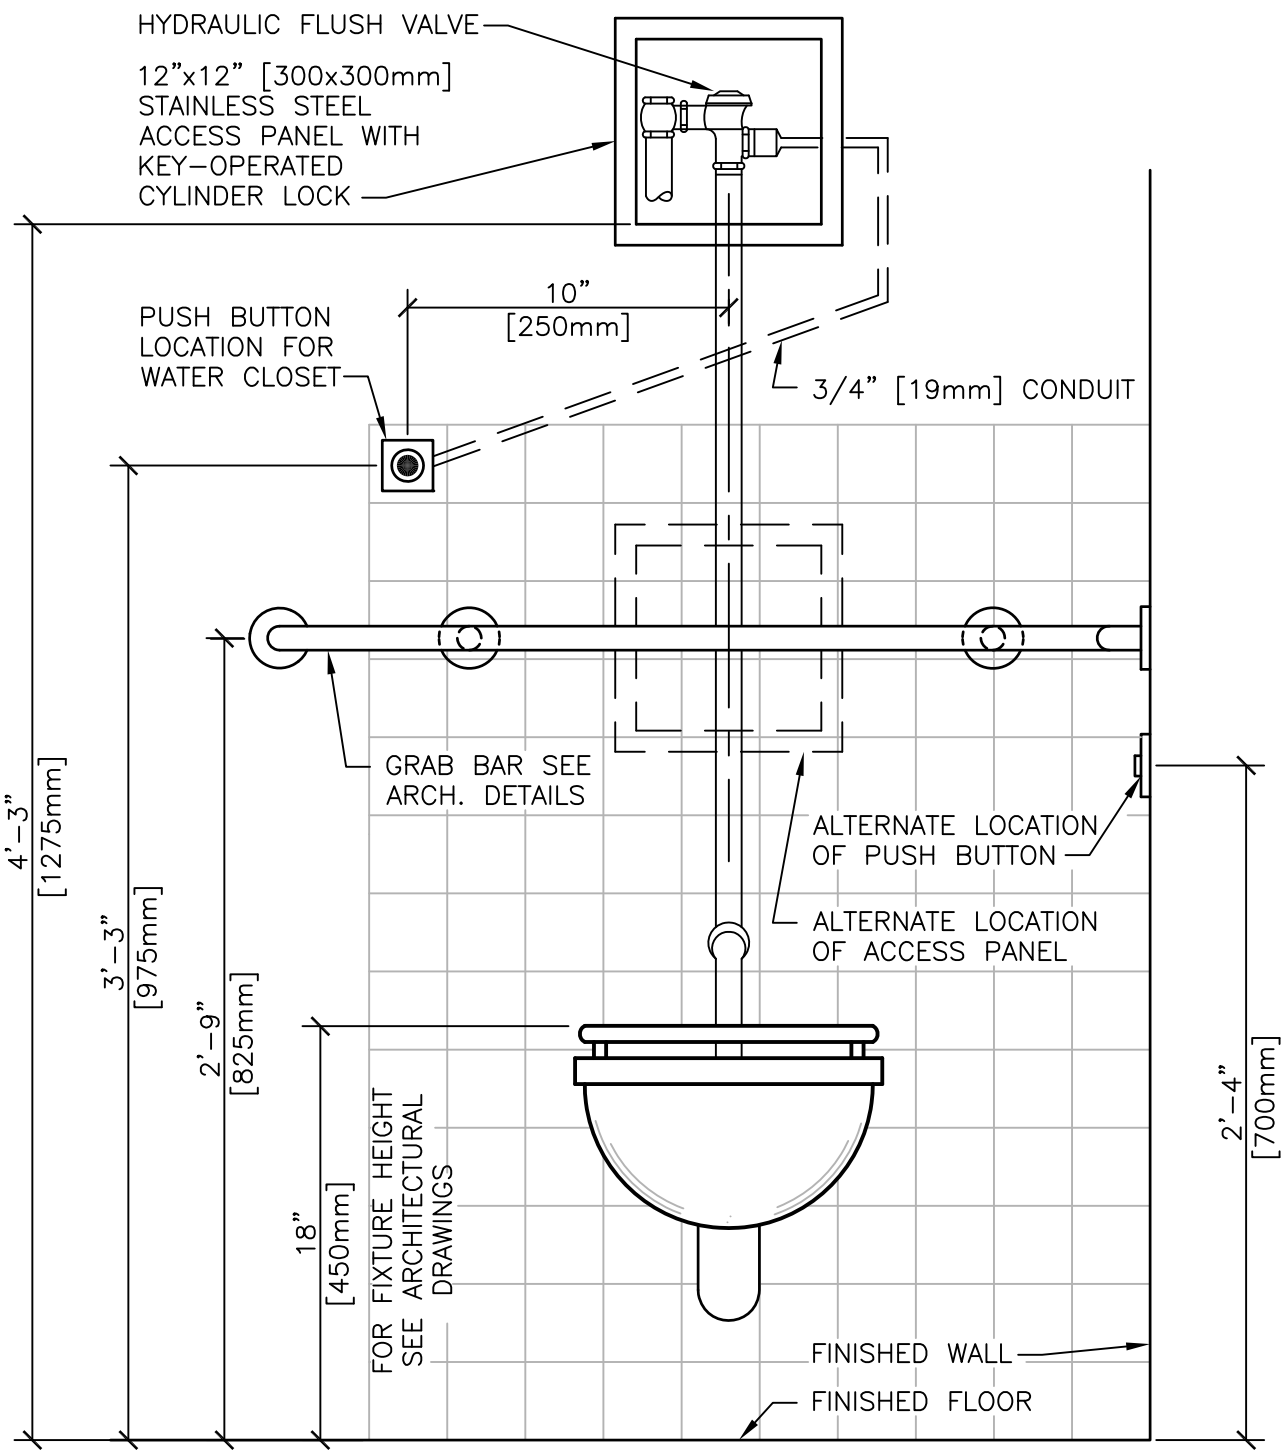

P-111 WATER CLOSET

NTS

Department of Veterans Affairs

DETAIL TITLE / P-111 WATER CLOSET

SCALE: NONE

DATE ISSUED: DECEMBER 1, 2015 CAD DETAIL NO.: SD224000-03.DWG