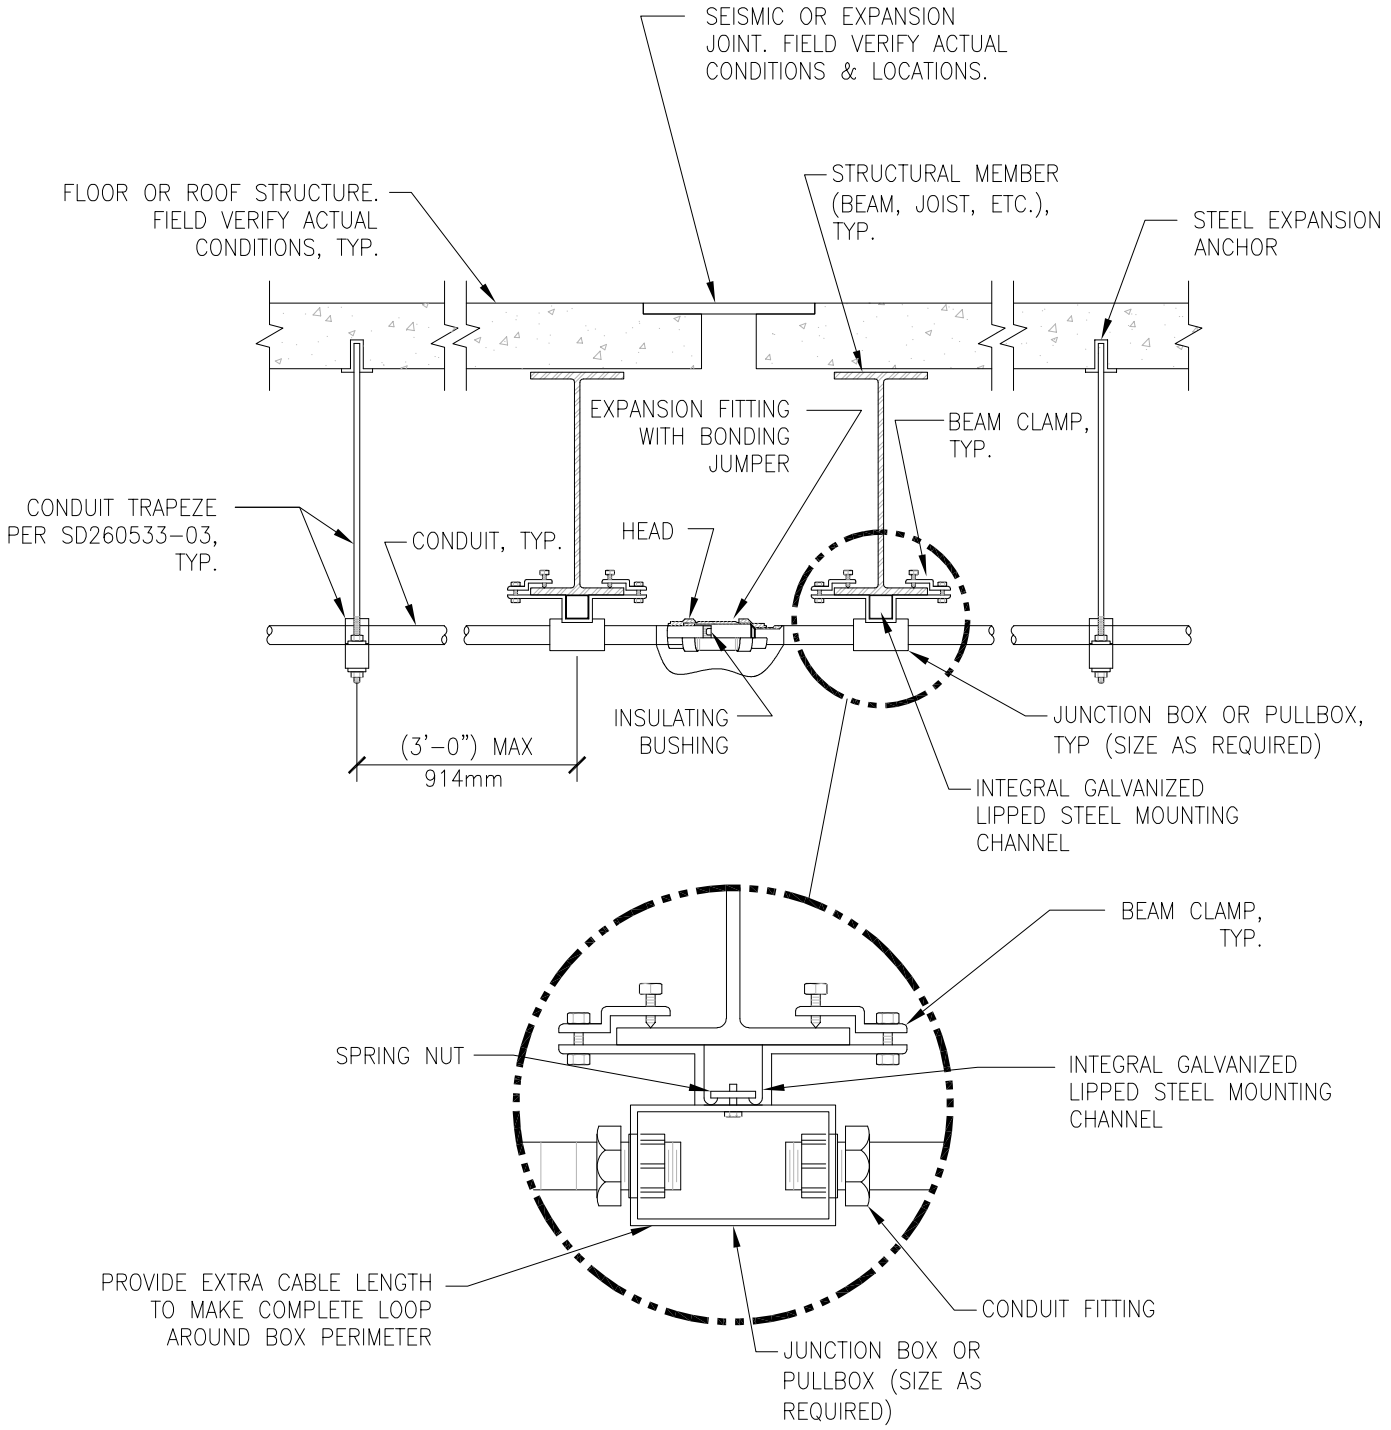

GENERAL NOTE:

1. INSTALLATION IS ACCEPTABLE ALTERNATE TO DETAIL SD260533-01.
2. INSTALLATION IS REQUIRED FOR CONDUIT SMALLER THAN 76mm (3") AND LARGER.

CONDUIT EXPANSION JOINT CROSSING-EXPANSION FITTING

#

NTS

VA | U.S. Department of Veterans Affairs

DETAIL TITLE / CONDUIT EXPANSION JOINT CROSSING – EXPANSION FITTING DETAIL

SCALE: NONE

DATE ISSUED: JULY 1, 2020 CAD DETAIL NO.: SD260533-02.DWG