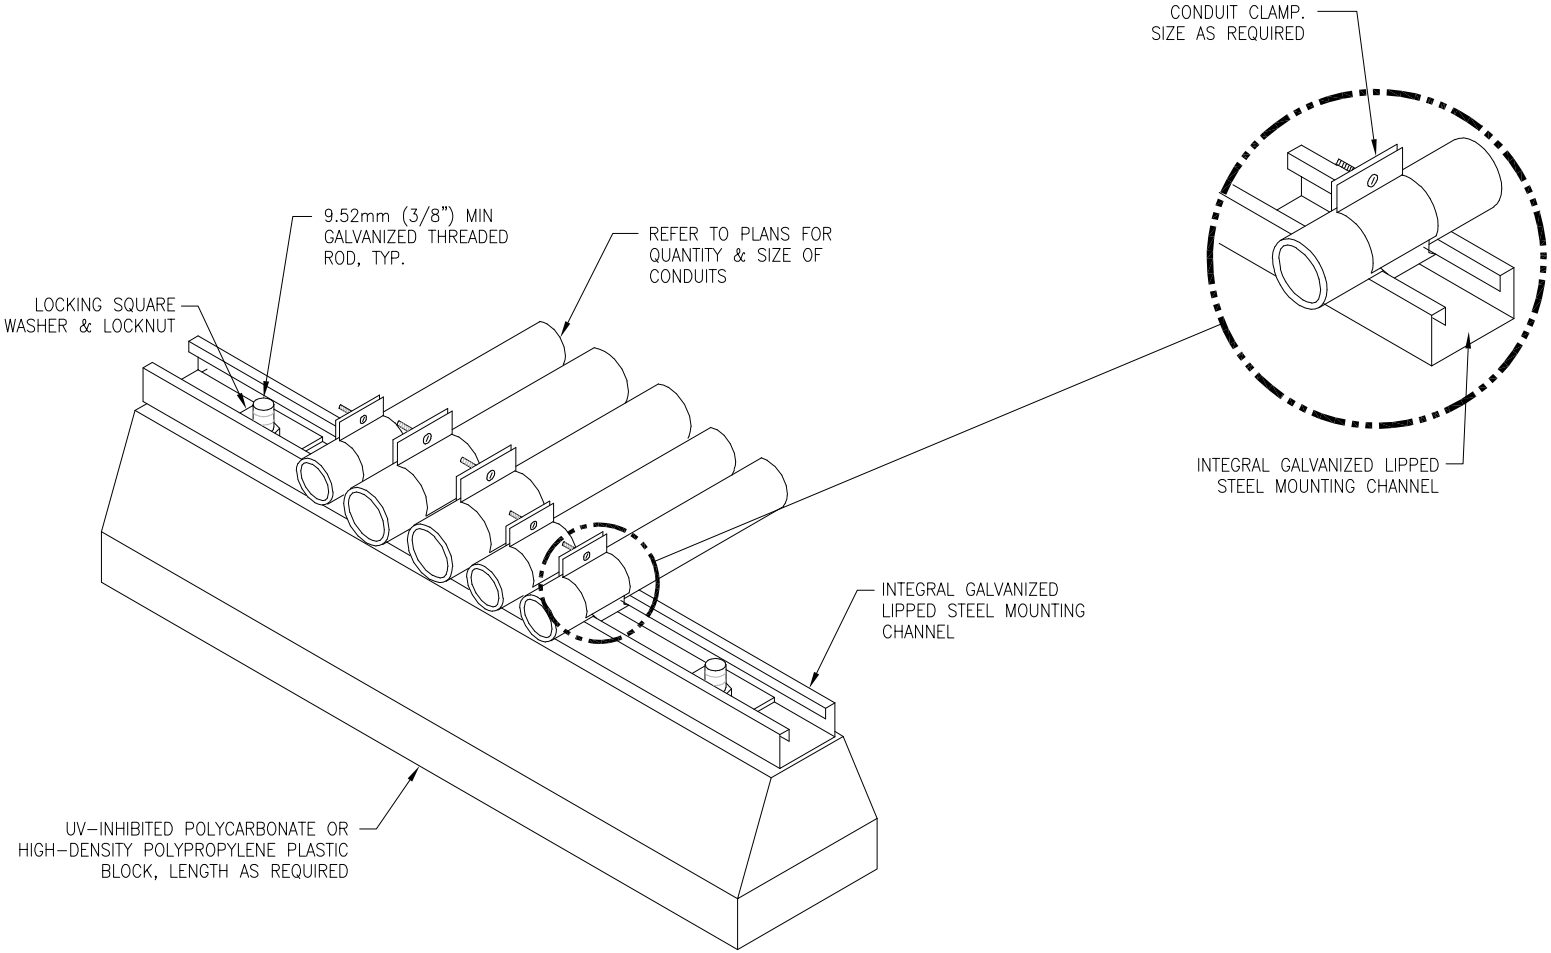

ROOF CONDUIT SUPPORT DETAIL

#

NTS

U.S. Department of Veterans Affairs

DETAIL TITLE / ROOF CONDUIT SUPPORT DETAIL

SCALE: NONE

DATE ISSUED: JULY 1, 2020 CAD DETAIL NO.: SD260533-04.DWG