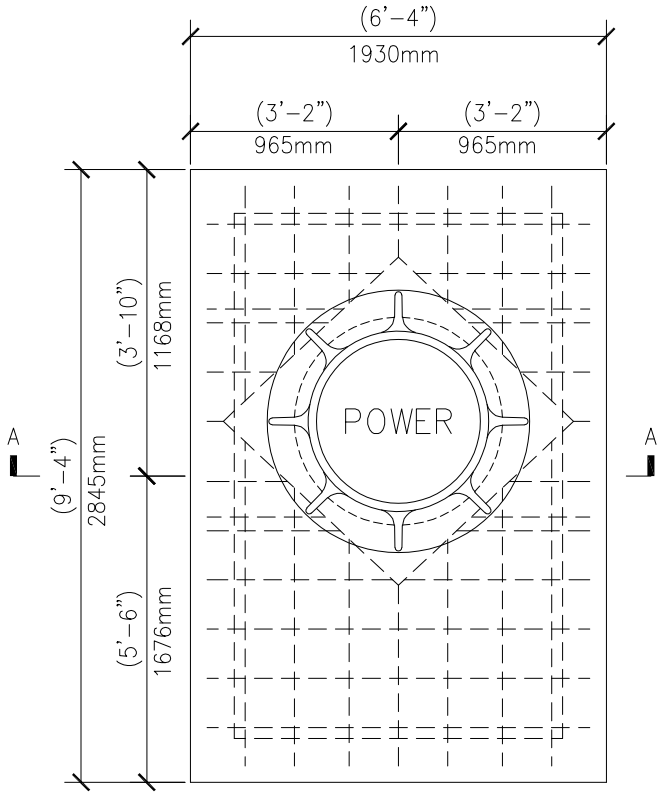

TOP VIEW

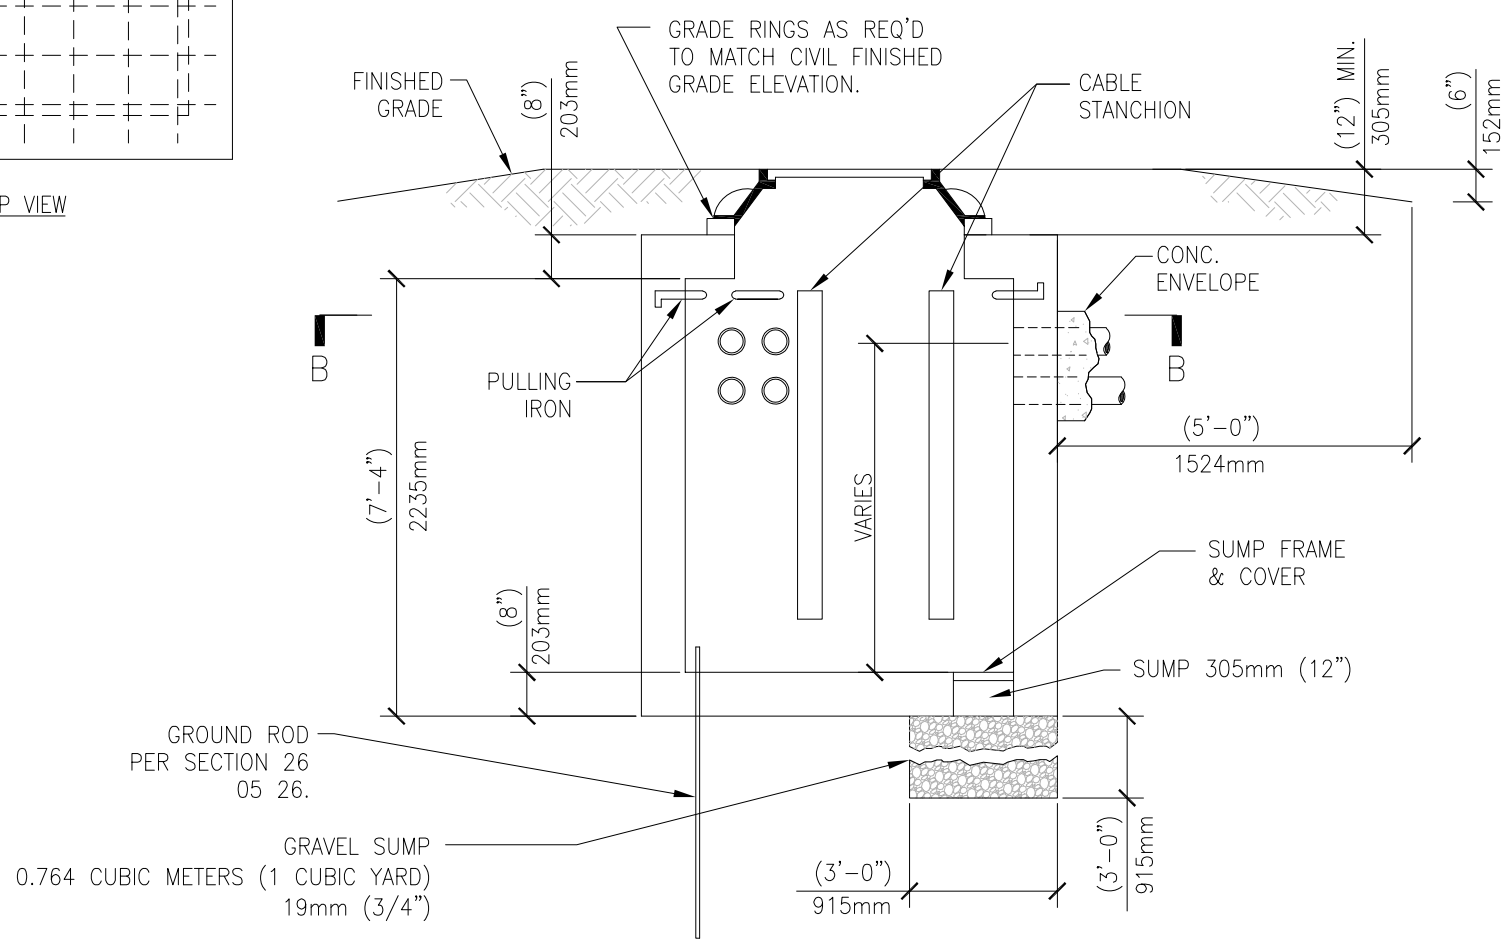

SECTION "A-A"

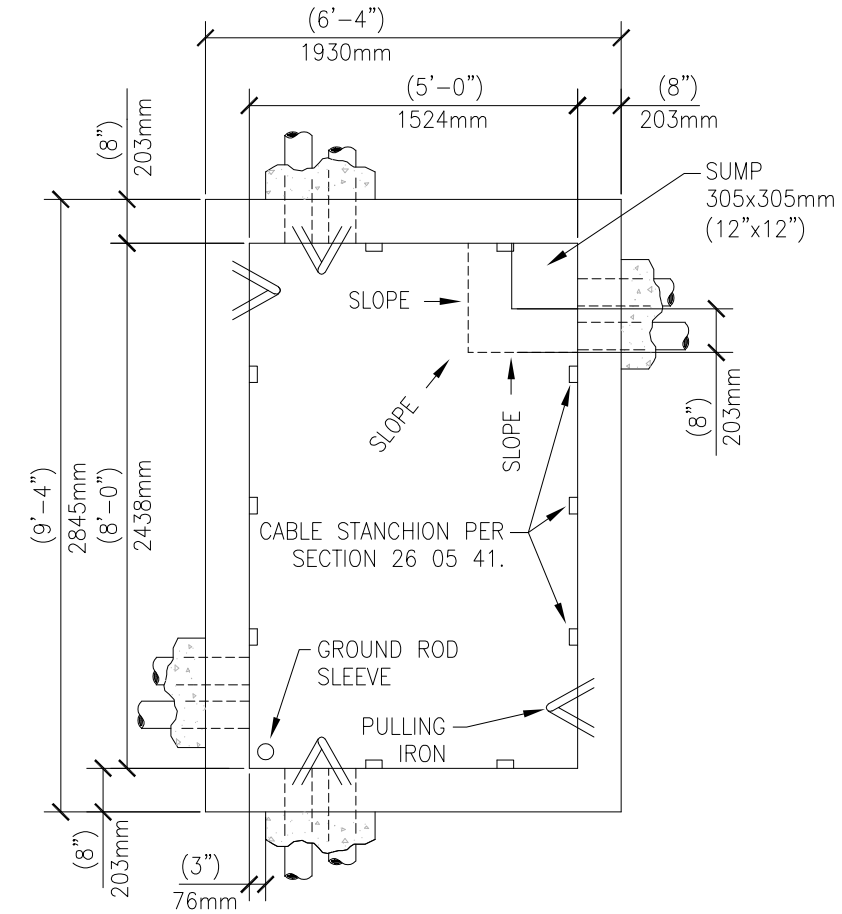

SECTION "B-B"

GENERAL NOTE:
INCLUDE ALUMINUM LADDER (NOT SHOWN FOR CLARITY)

POWER MANHOLE DETAILS

NTS

DETAIL TITLE / POWER MANHOLE DETAIL

U.S. Department of Veterans Affairs

VA

SCALE: NONE

DATE ISSUED: JULY 1, 2020

CAD DETAIL NO.: SD260541-01.DWG