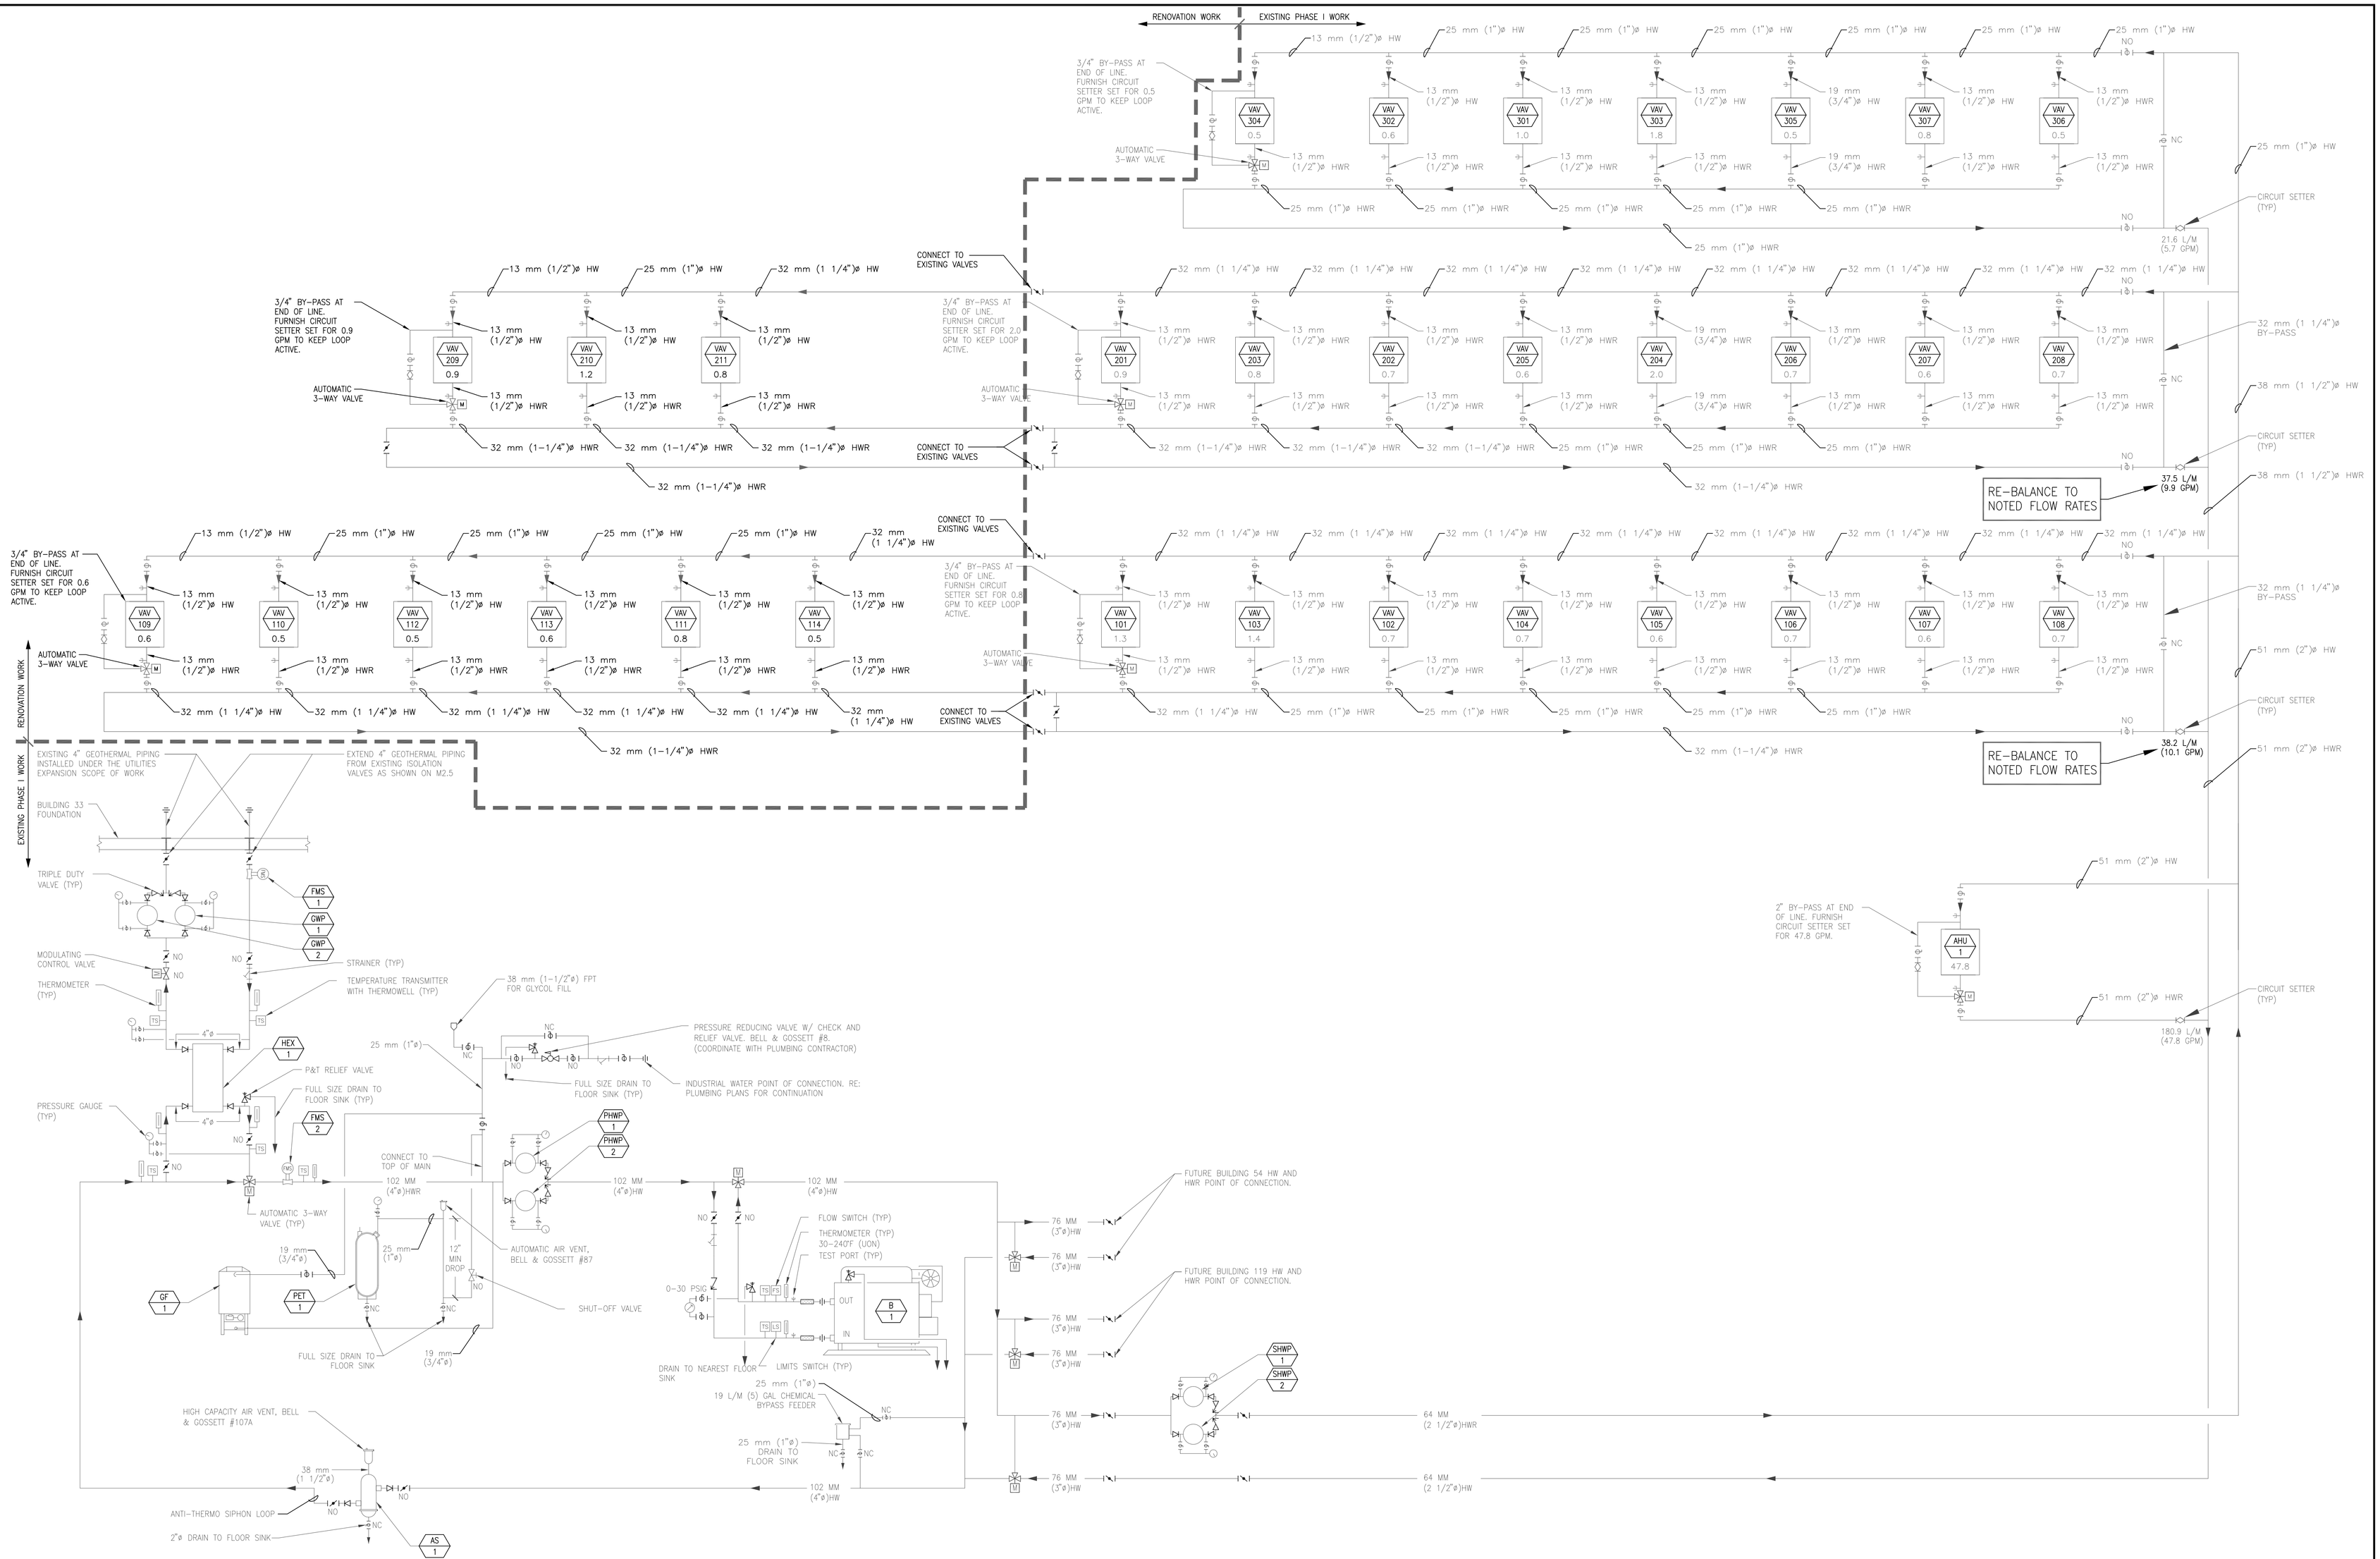


95% SUBMISSION

REVISIONS | DATE

CSHQA

C.W. MOORE PLAZA
250 S. 5TH ST. • BOISE, ID 83702
(208) 343-4635 • FAX (208) 343-1858
http://www.cshqa.com


RICK M. EVERTON, P.E.
C.W. MOORE PLAZA
250 S. 5TH ST
BOISE, IDAHO
PHONE: 208-343-4635 FAX: 208-343-1858



THESE DRAWINGS AND SPECIFICATIONS, AS INSTRUMENTS OF SERVICE, ARE AND SHALL REMAIN THE PROPERTY OF THE ARCHITECT / ENGINEER WHETHER THE PROJECT FOR WHICH THEY ARE MADE IS EXECUTED OR NOT. THESE DRAWINGS AND SPECIFICATIONS SHALL NOT BE USED BY ANY PERSON OR ENTITY ON OTHER PROJECTS, FOR ADDITIONS TO THIS PROJECT, OR COMPLETION OF THIS PROJECT BY OTHERS WITHOUT THE WRITTEN CONSENT OF CSHQA OR ITS AFFILIATES. Copyright ©2012


STAMP

PRELIMINARY
NOT FOR
CONSTRUCTION

DRAWING TITLE
HEATING WATER
HYDRONIC
SCHEMATIC

PROJECT TITLE
VAMC
RENOVATE
BUILDING 33

DATE
03/04/11

PROJECT NO.
531-10-114

APPROVED: DIVISION CHIEF

APPROVED: SERVICE DIRECTOR

BUILDING NUMBER
33

CHECKED
RME

DRAWN
DJH

LOCATION
BOISE, IDAHO

DRAWING NO.
M3.3

DWG. 65 OF 102

DEPARTMENT OF VETERANS AFFAIRS


Username: jjel
Mar 04, 2011 - 3:36pm
Q:\2009\09004.6\Phase 2 - Renovations\Mech\02_Drawings\M3.3_BUILDING 33.dwg